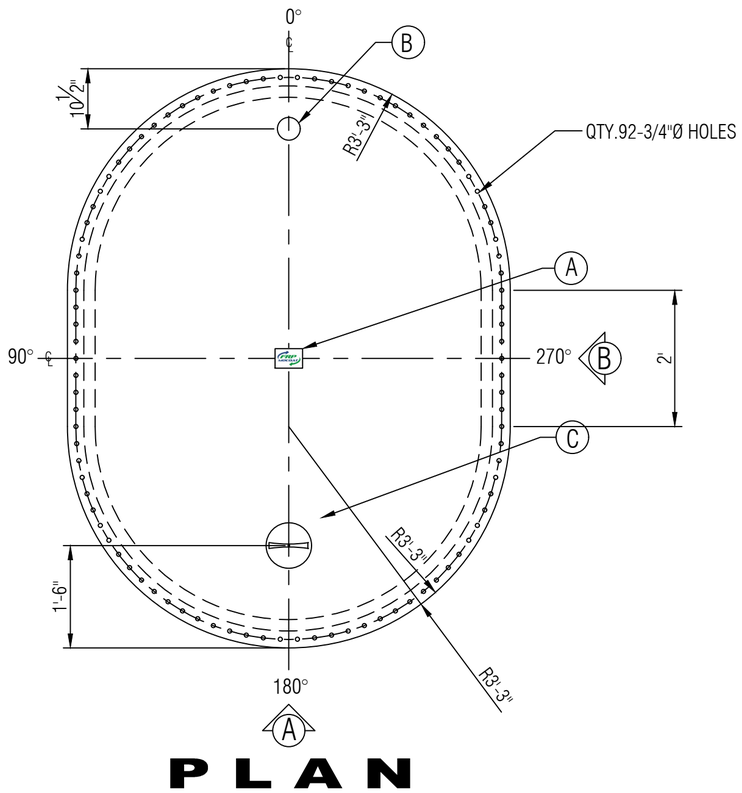

PLAN

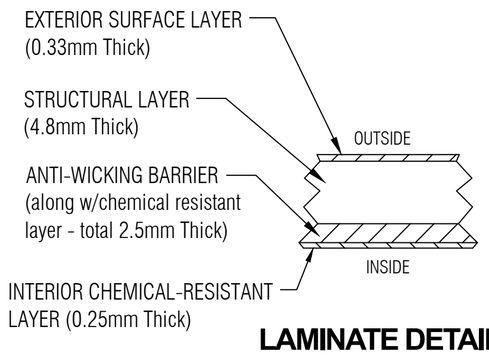

LAMINATE DETAIL 1

NTS

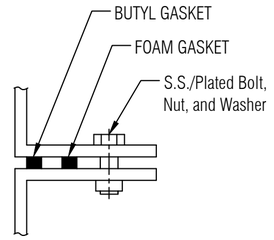

FLANGE TO FLANGE CONNECTION DETAIL 2

NTS

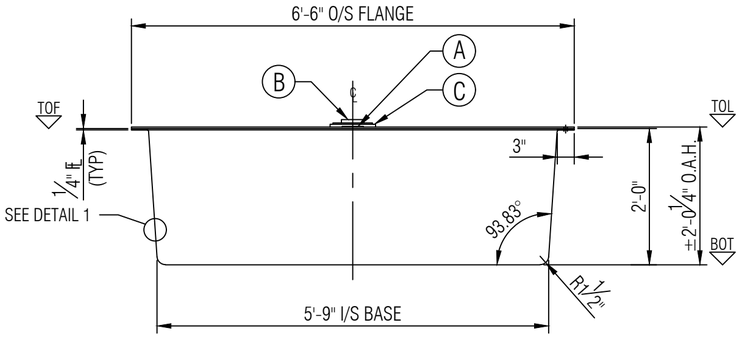

ELEVATION A

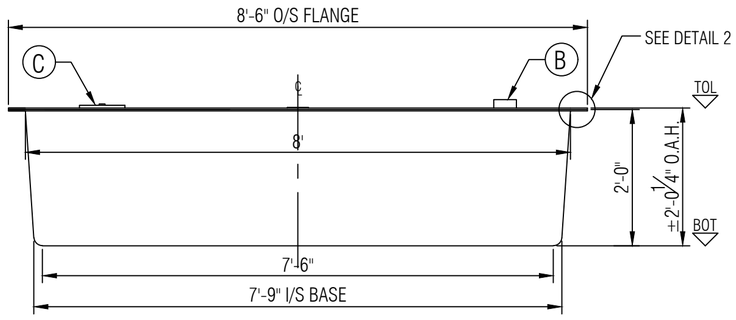

ELEVATION B

GENERAL NOTES:
- CSA B66 CERTIFIED FOR SEWAGE STORAGE TANK.
- TANK COMES UNASSEMBLED FROM FACTORY.
- DIMENSIONS SHOWN IN FEET INCHES FORMAT OTHERWISE NOTED.
- 1/2" FABRICATION TOLERANCE. DOES NOT APPLY TO LAMINATE THICKNESS.

LEGEND:
TOL - TOP OF LID
TOF - TOP OF FLANGE
BCD - BOLT CENETR DIAMETER
BOT - BOTTOM OF TANK
I/S - INSIDE
O.A.H.-OVERALL HEIGHT
O.A.L.-OVERALL LENGTH
I/S - INSIDE
O/S - OUTSIDE
Ø - DIAMETER
° - DEGREE/S
TYP- TYPICAL
℄ - CENTER LINE
NTS - NOT TO SCALE

ITEM#	QTY	PART LIST/DESCRIPTION	APPROX. WEIGHT:	120KG (265LBS.)	DRAWN:	ATF
A	1	NAMEPLATE	OVERALL CAPACITY:	2,273 L (500 IG/600 USG)	CHECKED:	
B	1	4"Ø PVC-DWV COUPLING - INLET			DATE:	NOV. 30, 2023
C	1	8"Ø NON-VENTED POLY LID			DESIGNED:	
D					APPROVED:	MPS
E					MFG:	DS
F					PM:	GA
G					SALES:	DG

CLIENT: FRP/MOCOAT FIBERGLASS LTD.
TITLE: **AGS-500-OV SEWAGE STORAGE TANK**
FRPMOCOAT FIBERGLASS LTD.
SIZE: C | DRAWING NUMBER: AGS-500-OV | REVISION: 0
SCALE: 1:20 | EST#: | SO#: | SHEET: 1/1
PO#: | JOB#: