


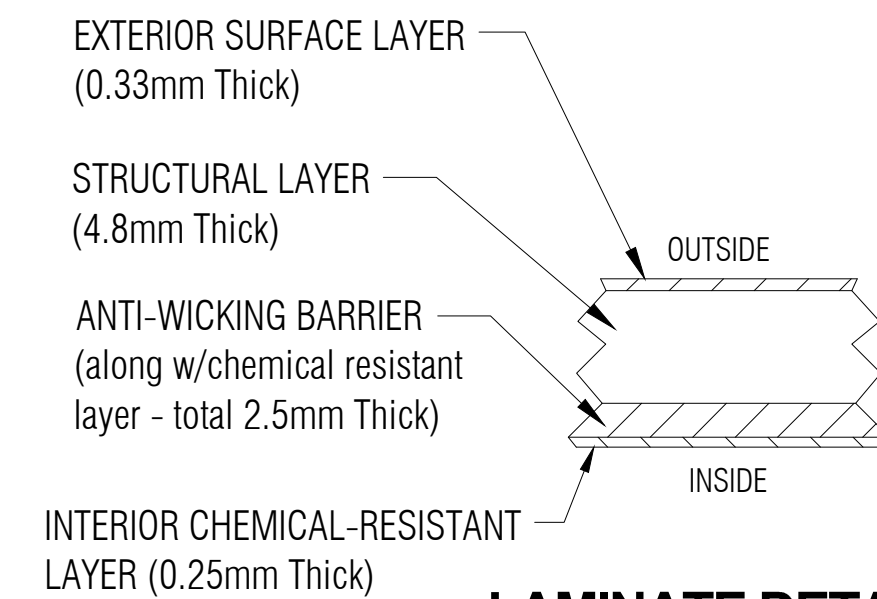
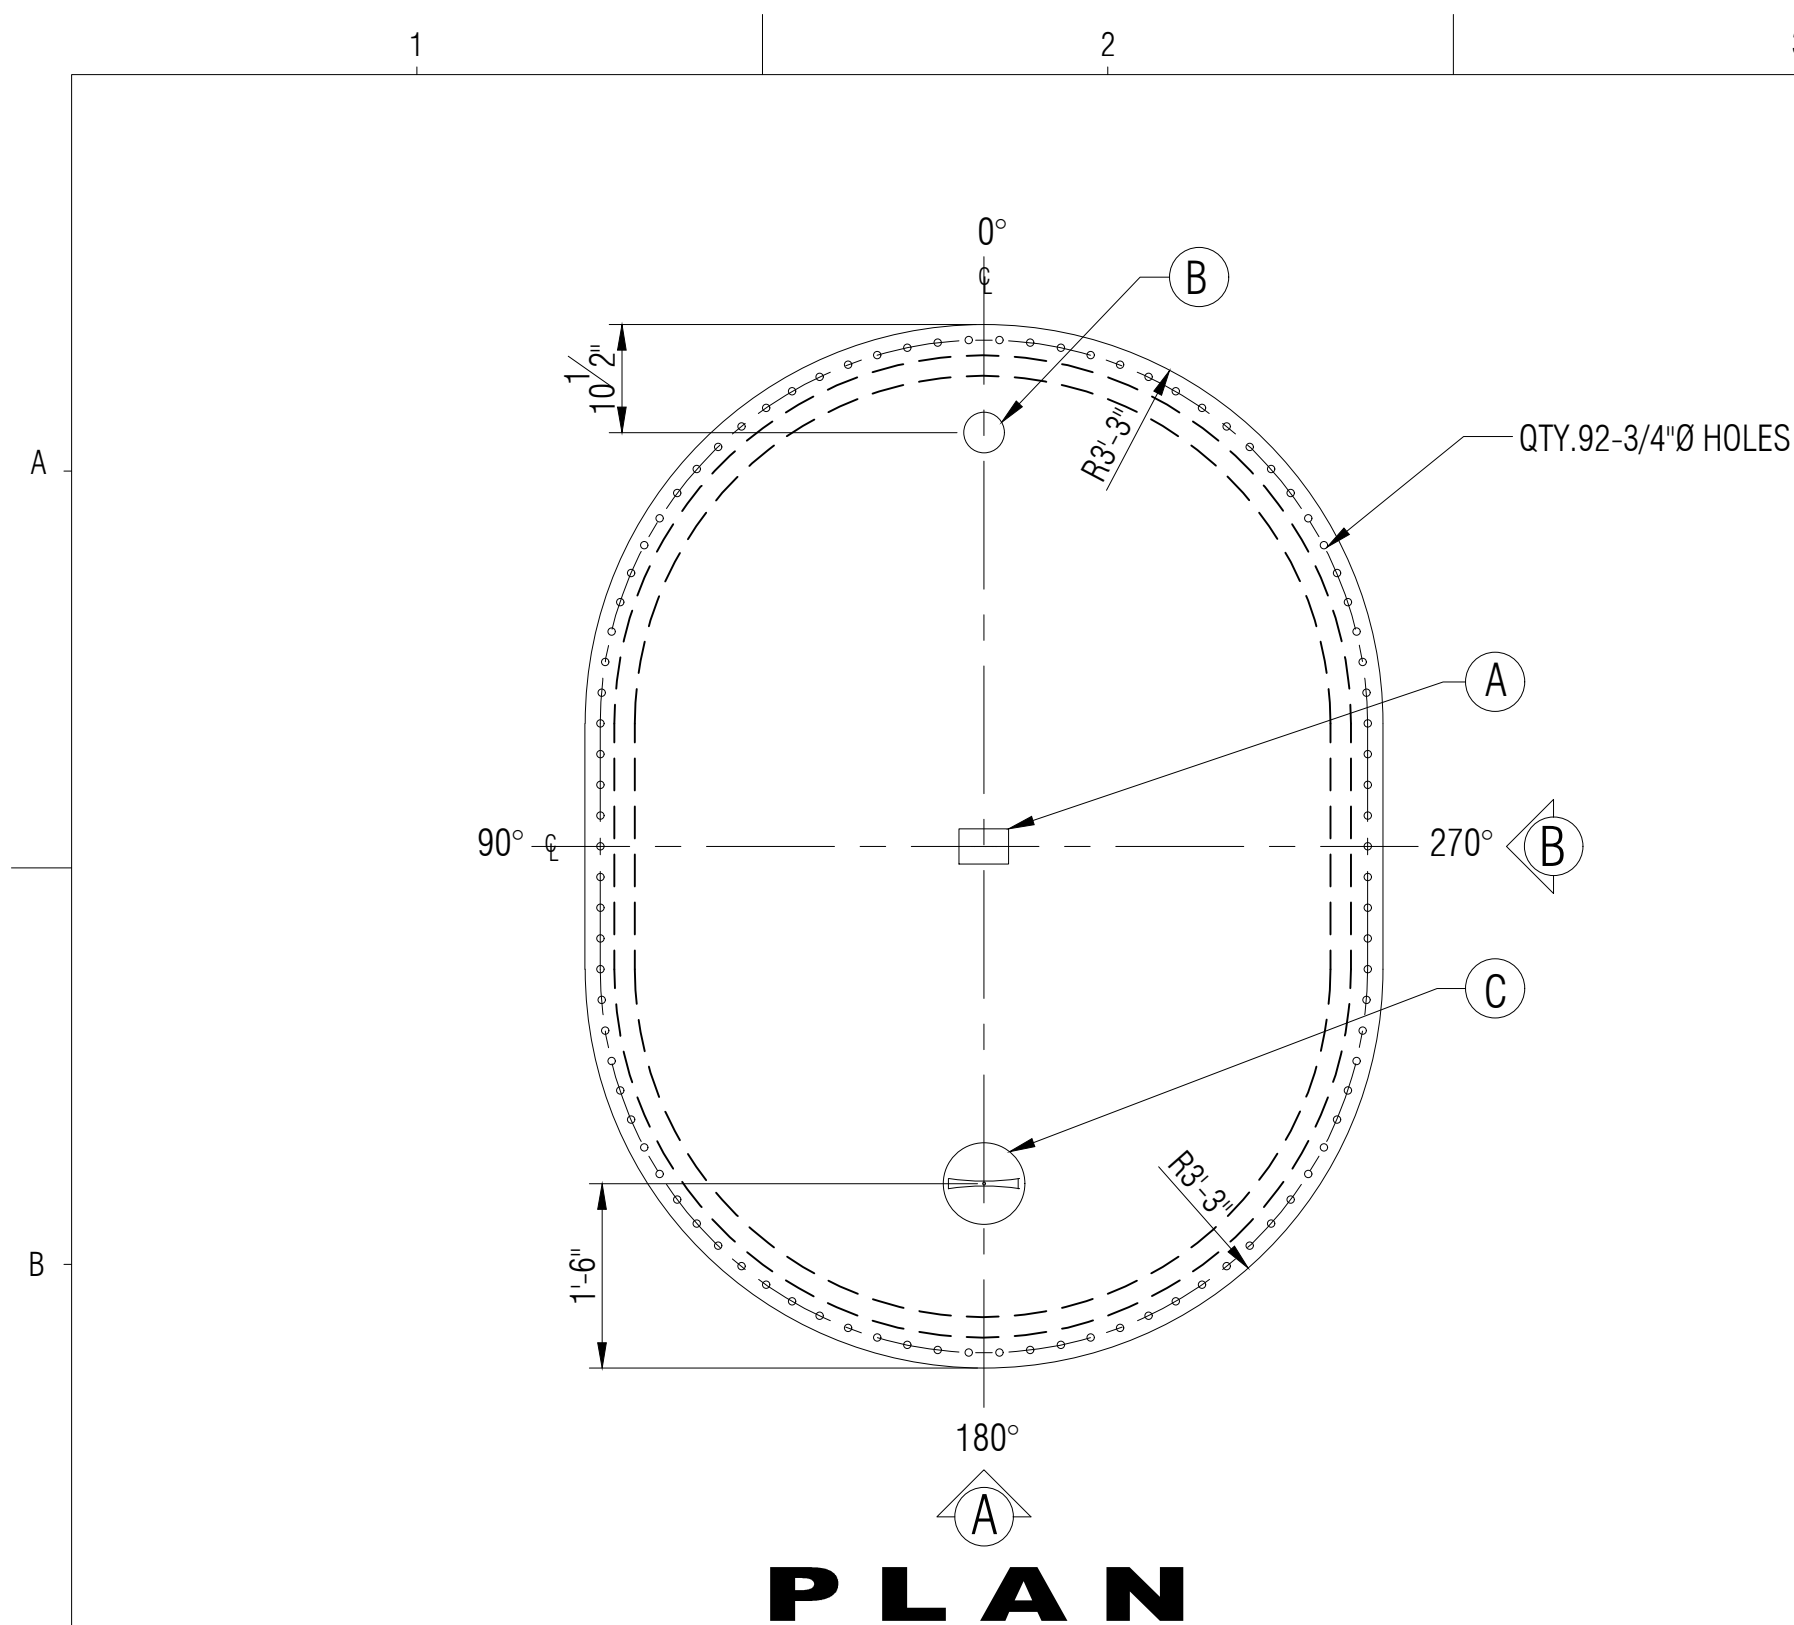


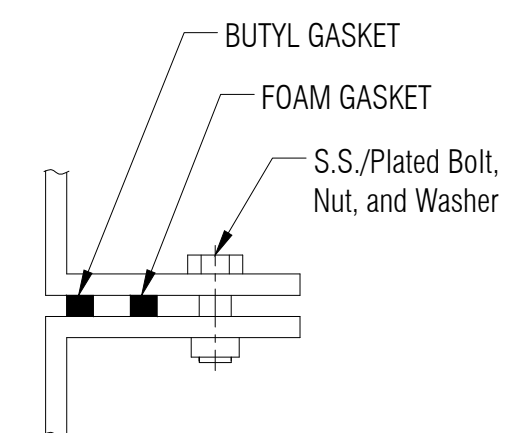

LAMINATE DETAIL 1

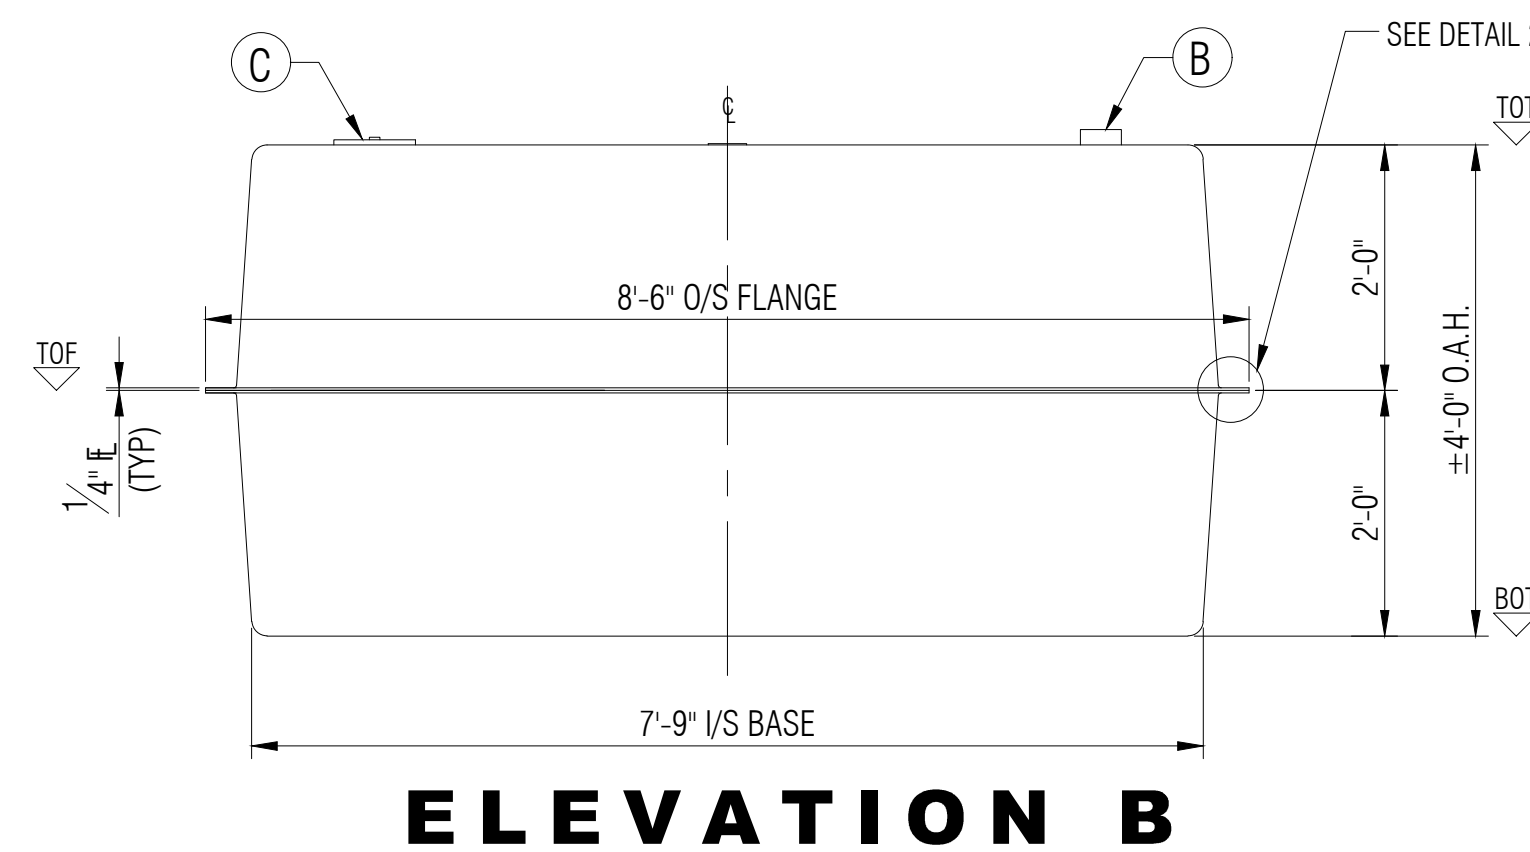

FLANGE TO FLANGE CONNECTION DETAIL 2

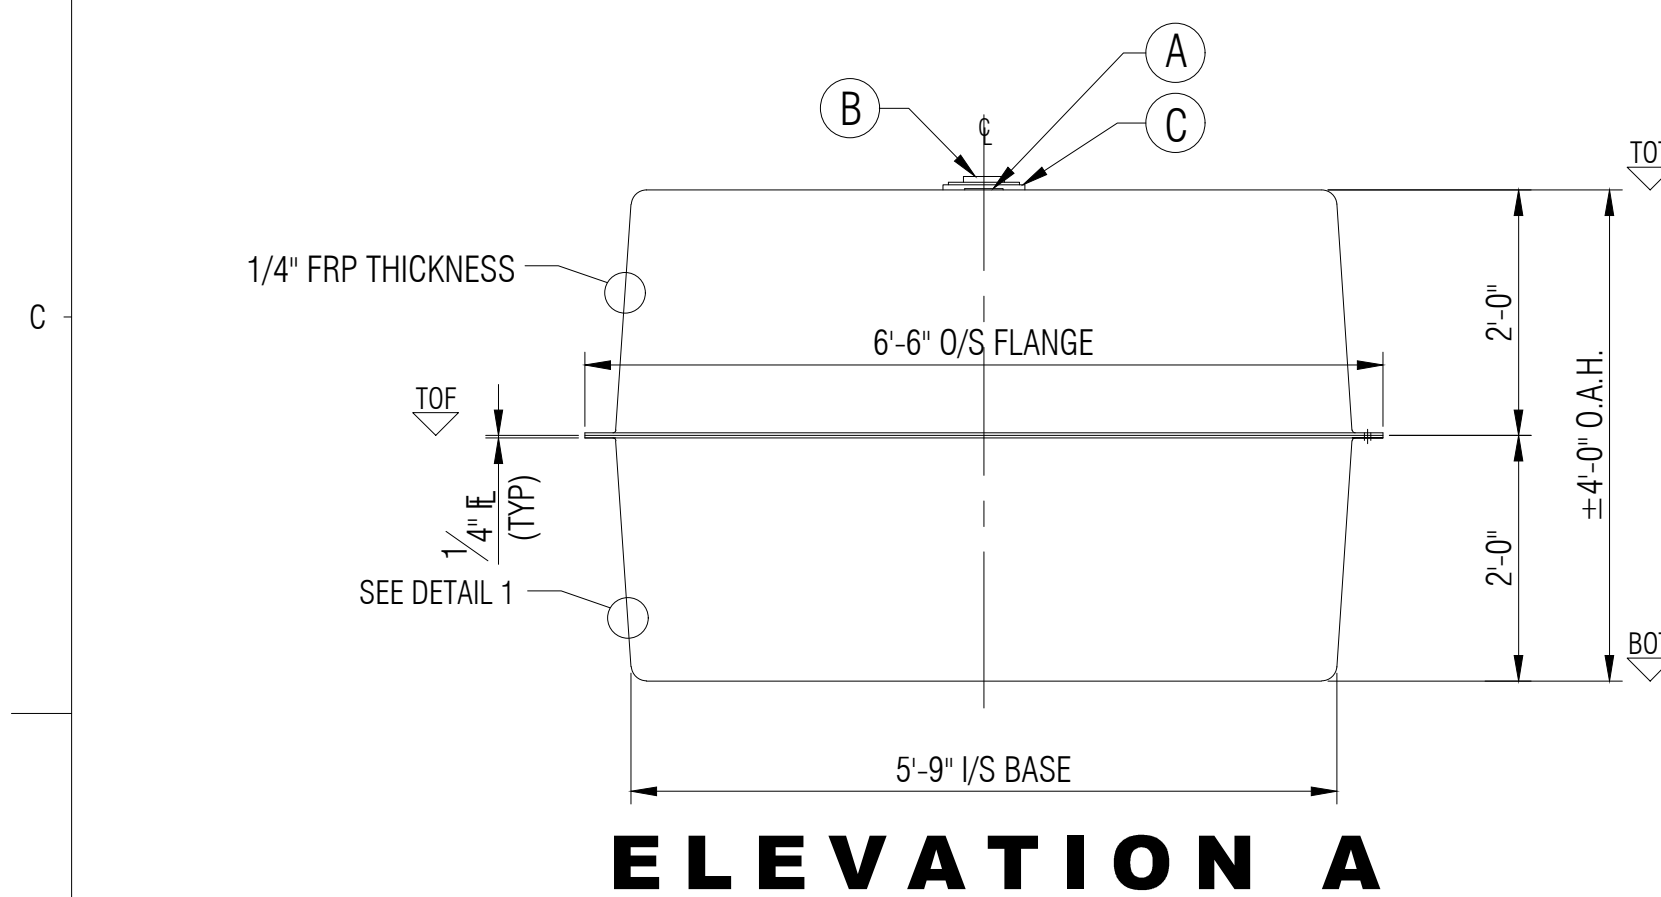

LEGEND:

- TOT - TOP OF TANK
- TOF - TOP OF FLANGE
- BCD - BOLT CENETR DIAMETER
- BOT - BOTTOM OF TANK
- I/S - INSIDE
- O.A.H.-OVERALL HEIGHT
- O.A.L.-OVERALL LENGTH
- I/S - INSIDE
- O/S - OUTSIDE
- Ø - DIAMETER
- ° - DEGREE/S
- TYP- TYPICAL
- ℄ - CENTER LINE
- NTS - NOT TO SCALE

ITEM#	QTY	PART LIST/DESCRIPTION	APPROX. WEIGHT:	159KG (350LBS.)	DRAWN:	ATF	CLIENT: FRP/MOCOAT FIBERGLASS LTD.			
A	1	NAMEPLATE	OVERALL CAPACITY:	4,546 L (1,000 IG/1,200 USG)	CHECKED:		TITLE: AGS-1000-0V SEWAGE STORAGE TANK			
B	1	4"Ø PVC-DWW COUPLING - INLET			DATE:	JAN 21, 2025	 	FRP MOCOAT FIBERGLASS LTD.		
C	1	8"Ø NON-VENTED POLY LID			DESIGNED:					
D					APPROVED:	MPS	SIZE C	DRAWING NUMBER:		REVISION
E					MFG:	DS		AGS-1000-0V		0
F					PM:	GA	SCALE 1:20	EST#:	S0#:	SHEET
G					SALES:	DG		PO#:	JOB#:	1/1

GENERAL NOTES:

- CSA B66 CERTIFIED FOR SEWAGE STORAGE TANK.
- TANK COMES UNASSEMBLED FROM FACTORY.
- DIMENSIONS SHOWN IN FEET INCHES FORMAT OTHERWISE NOTED.
- 1/2" FABRICATION TOLERANCE. DOES NOT APPLY TO LAMINATE THICKNESS.



FRPMOCOAT
 FIBERGLASS LTD.

SIZE	DRAWING NUMBER:		REVISION
C	AGS-1000-OV		0
SCALE	EST#:	S0#:	SHEET
1:20	P0#:	JOB#:	1/1



AGS-1000-0V SEWAGE STORAGE TANK

