

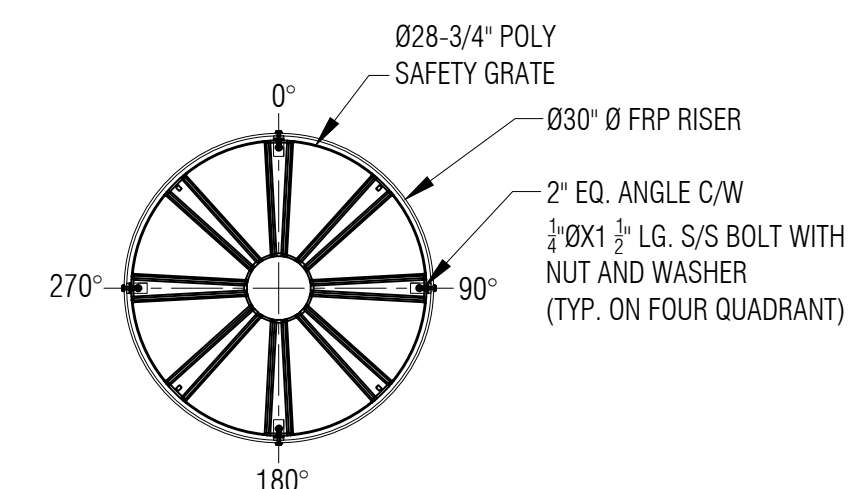
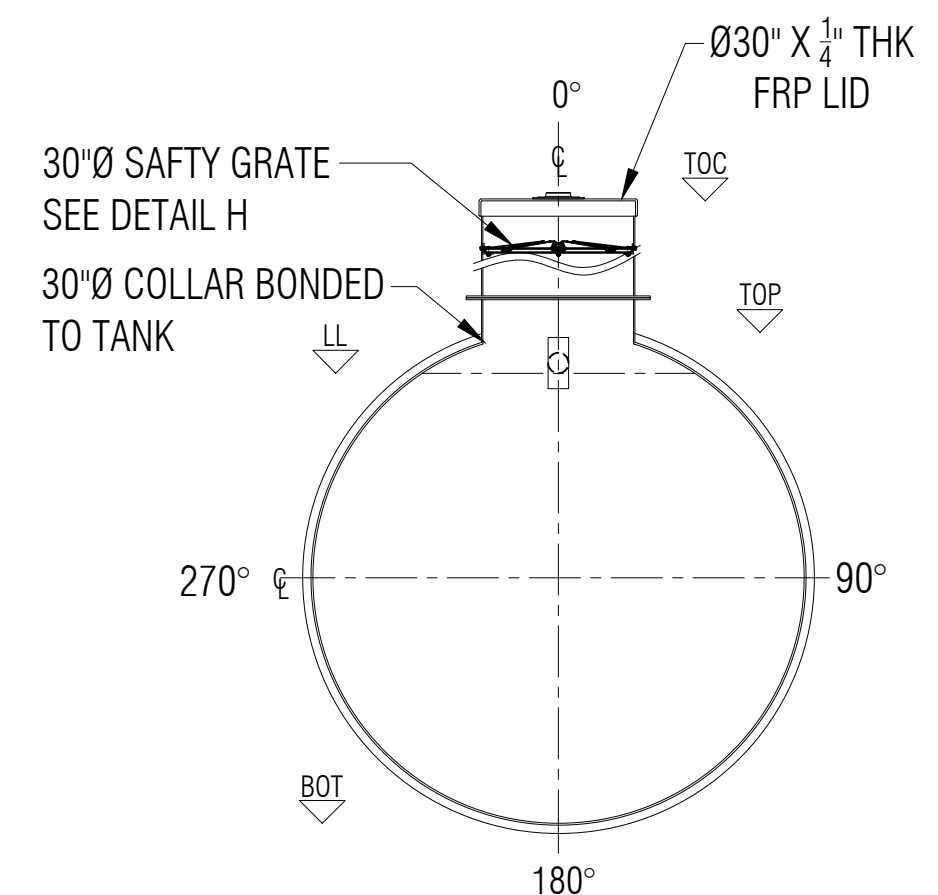


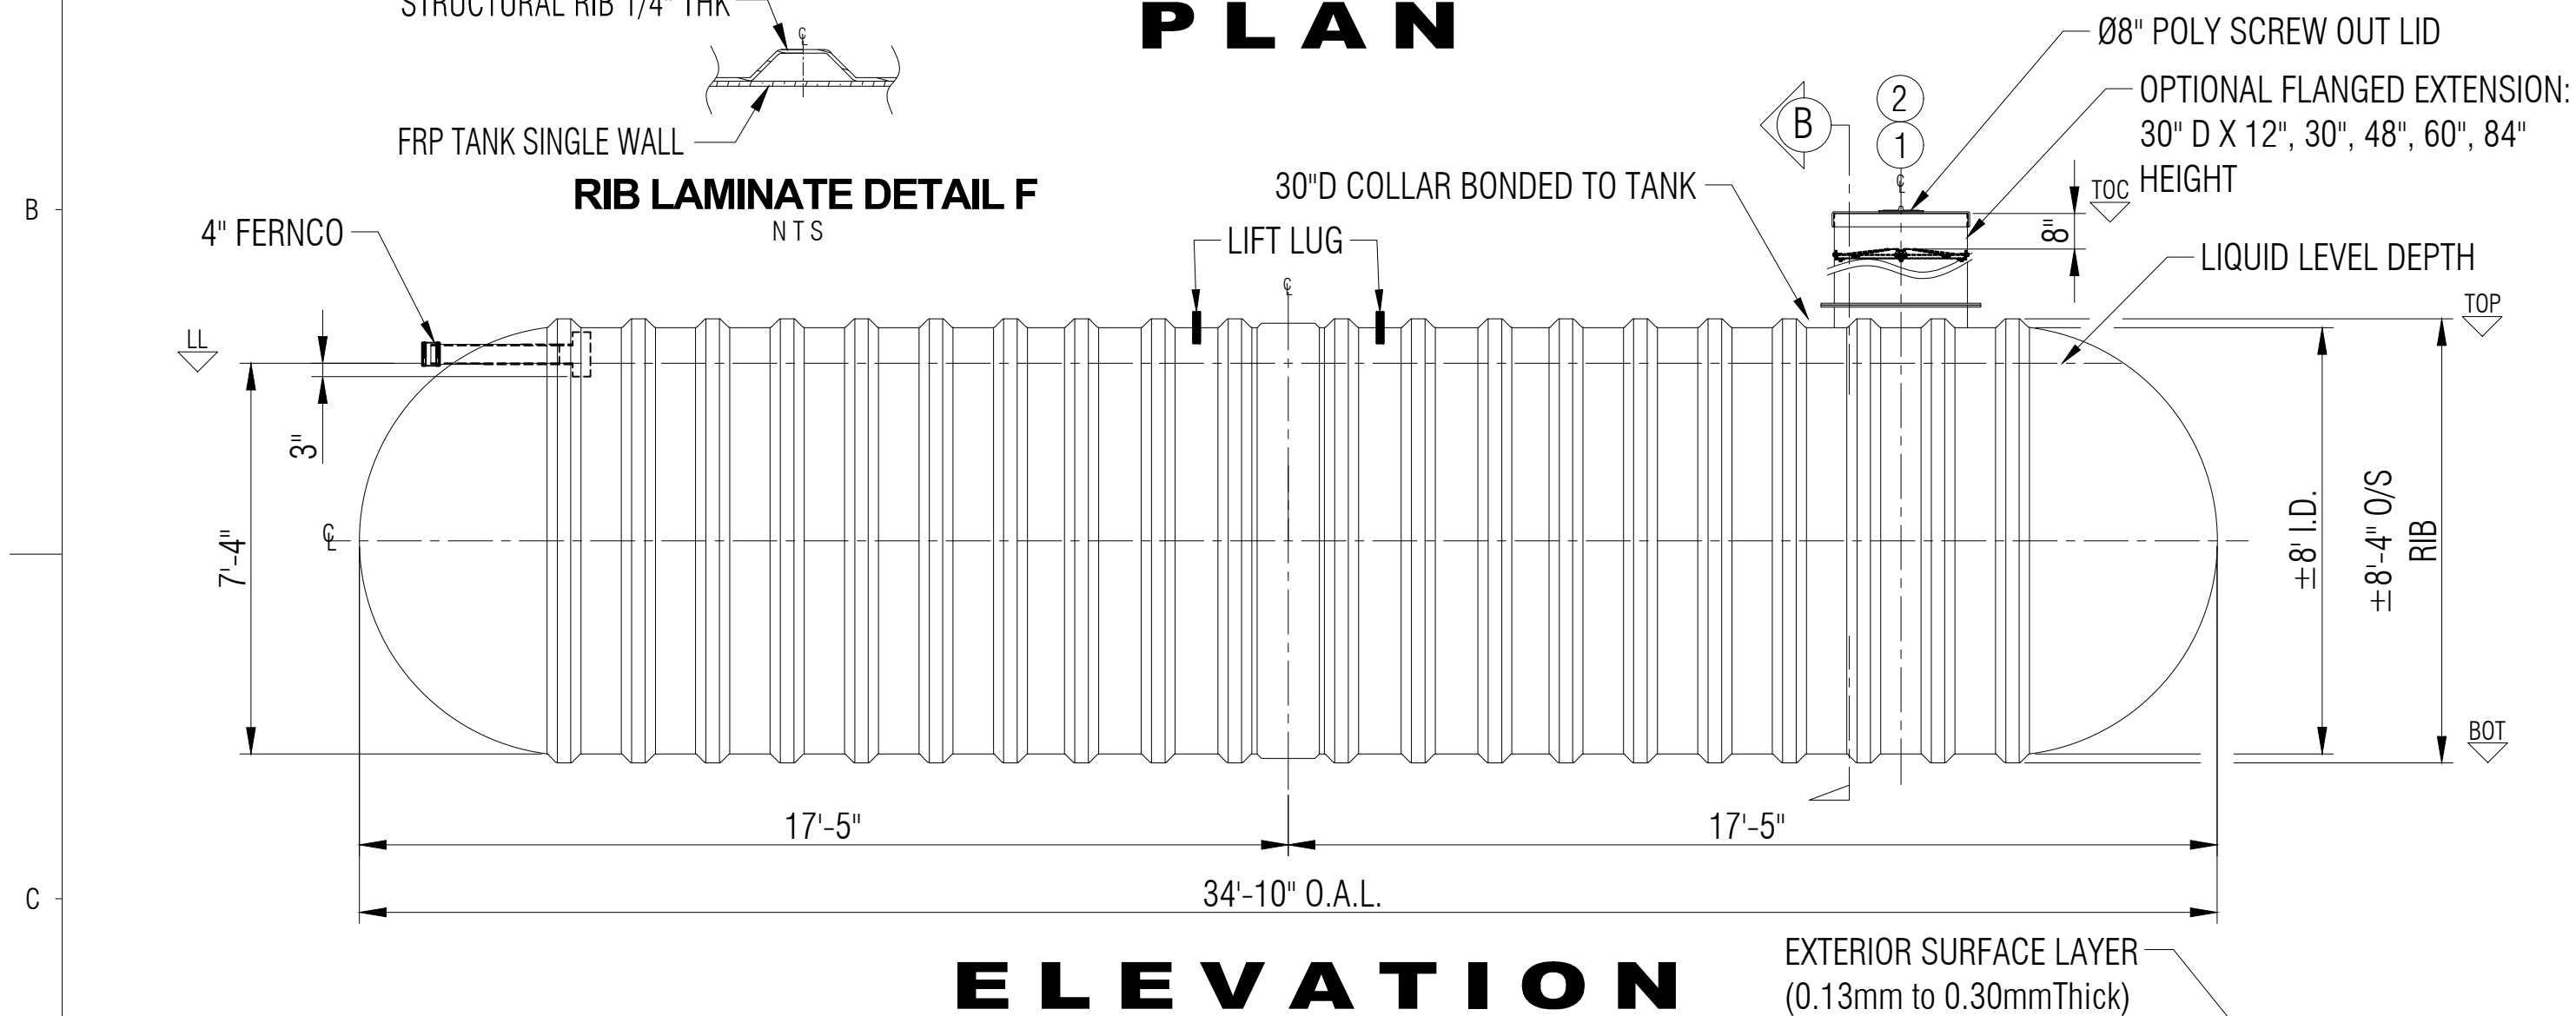


GENERAL NOTES:

- CSA B66 CERTIFIED FRP TANK FOR SEWAGE HOLDING TANK.
- RATED FOR 7' OF BURIAL DEPTH AND NO TRAFFIC LOADING.
- ALL DRILLED HOLES FLANGES TO BE COATED WITH RESIN.
- SAFETY GRATE CAN WITHSTAND 91 KG. OF DEAD LOAD.
- DIMENSIONS SHOWN IN FEET INCHES FORMAT OTHERWISE NOTED.
- 1/2" FABRICATION TOLERANCE. DOES NOT APPLY TO LAMINATE THICKNESS.

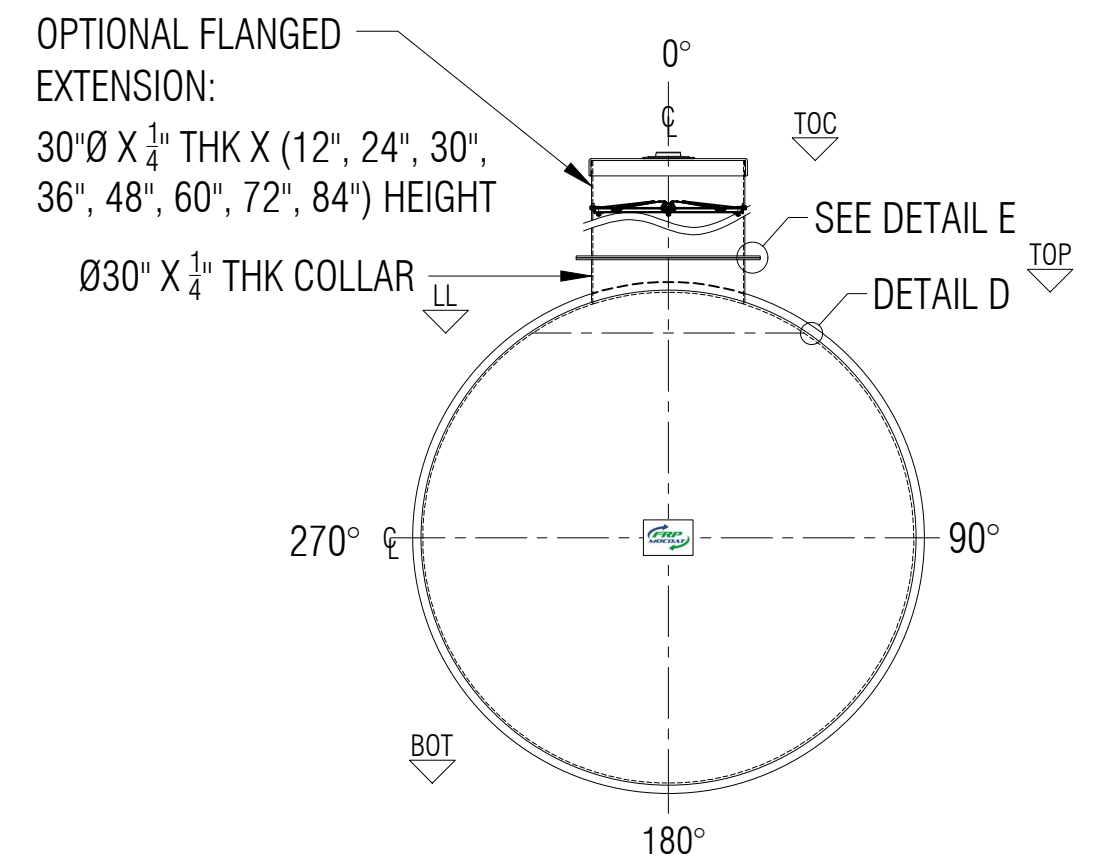

ITEM#	QTY	PART LIST	DESCRIPTION	SHELL THICKNESS:	0.375"	DRAWN:	CCL/ATF	CLIENT: FRP/MOCOAT			
1	1	30" CAP LID W/ 8"D POLY SCREW OUT INSERT		HEMI HEAD THICKNESS:	0.475"	CHECKED:	ATF	TITLE: B10000S FIBERGLASS HOLDING TANK			
2	1	30"Ø MANWAY COLLAR	30"Ø FRP COLLAR	RIBS THICKNESS:	0.25"	DATE:	DEC 10, 2024		FRP MOCOAT FIBERGLASS LTD.		
3	1	4" FERNCO	FLEXIBLE CONNECTOR	RIB SPACING:	16-1/2" (CL to CL)	DESIGNED:	FRP				
4	1	4"Ø PVC PIPE & TEEWYE	INLET	LENGTH:	10,617MM (34'-10")	APPROVED:	MPS	SIZE C	DRAWING NUMBER:		REVISION
5	2	MILD STEEL	LIFT LUGS	WORKING CAPACITY:	44,160 L (9,714 IG/11,656 USG)	MFG:			B10000S		0
6	1	POLYETHYLENE SAFETY GRATE C/W HARDWARE	SAFETY GRATE	OVERALL CAPACITY:	45,770 L (10,068 IG/12,082 USG)	PM:		SCALE 1:40	WEIGHT:	1,700 KG (3,750 LBS)	SHEET 1/1
						SALES:			BURIAL DEPTH:	RATED 7'-0"	

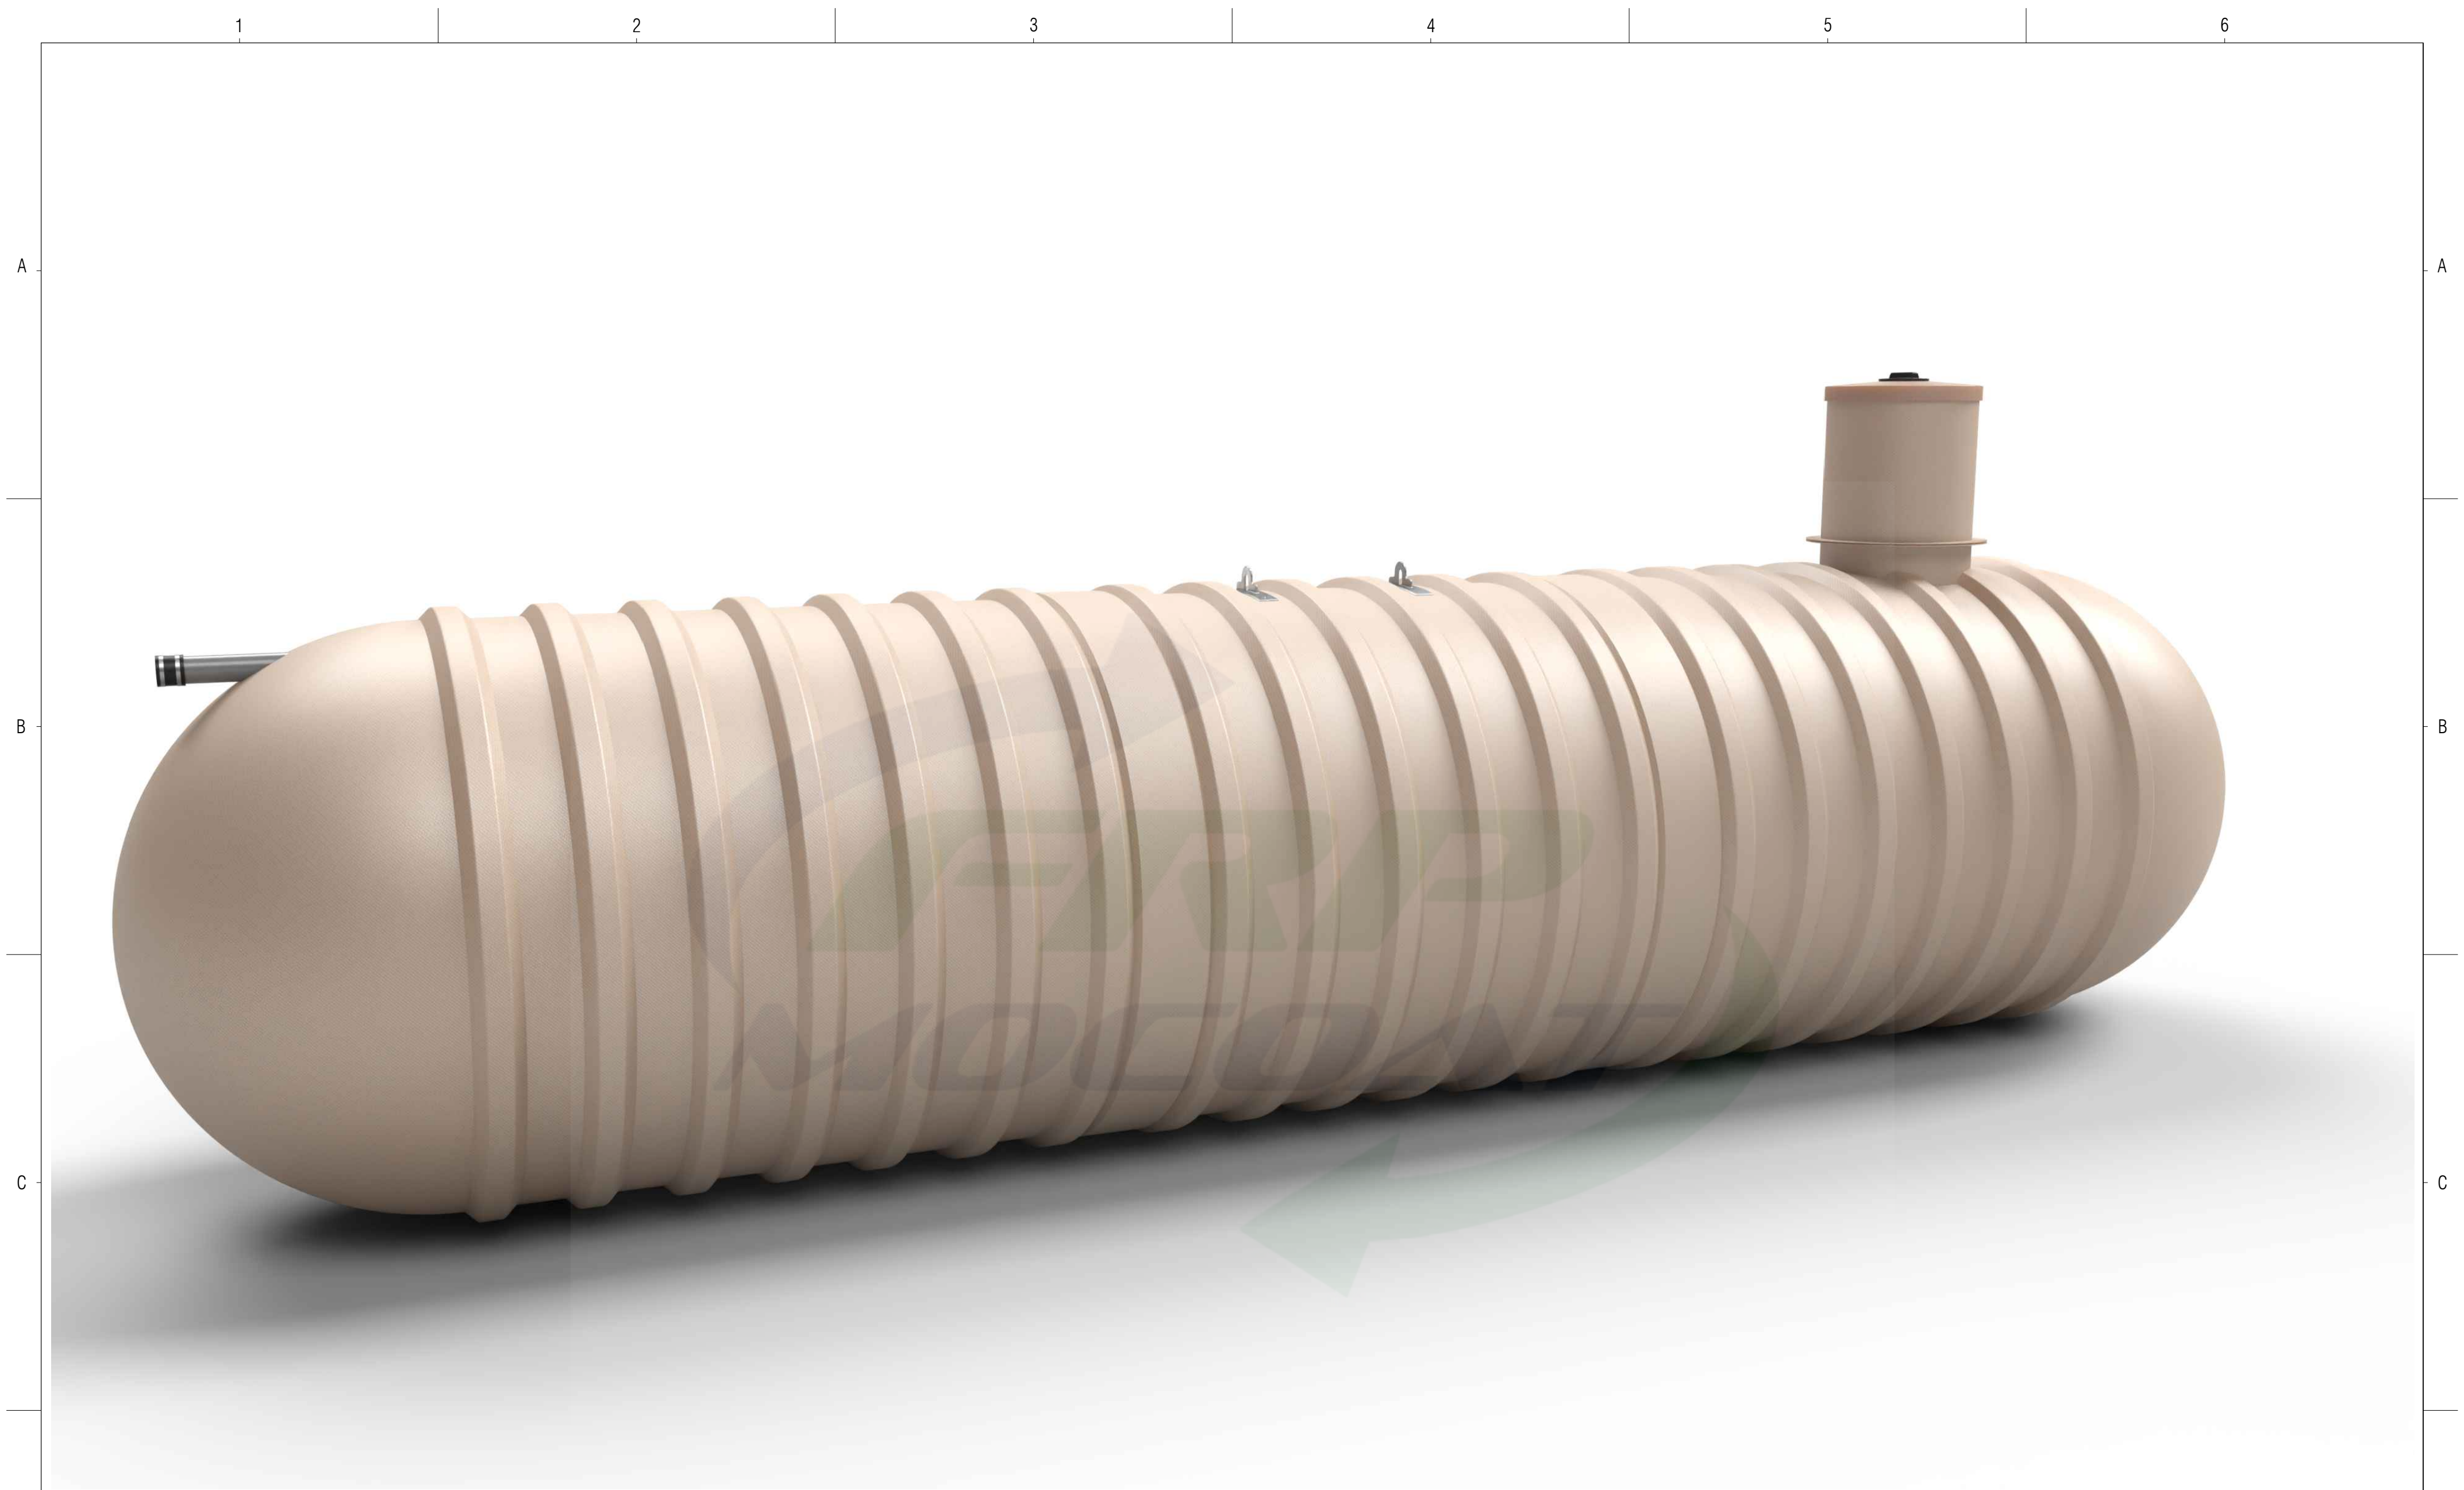

B10000S FIBERGLASS HOLDING TANK

