

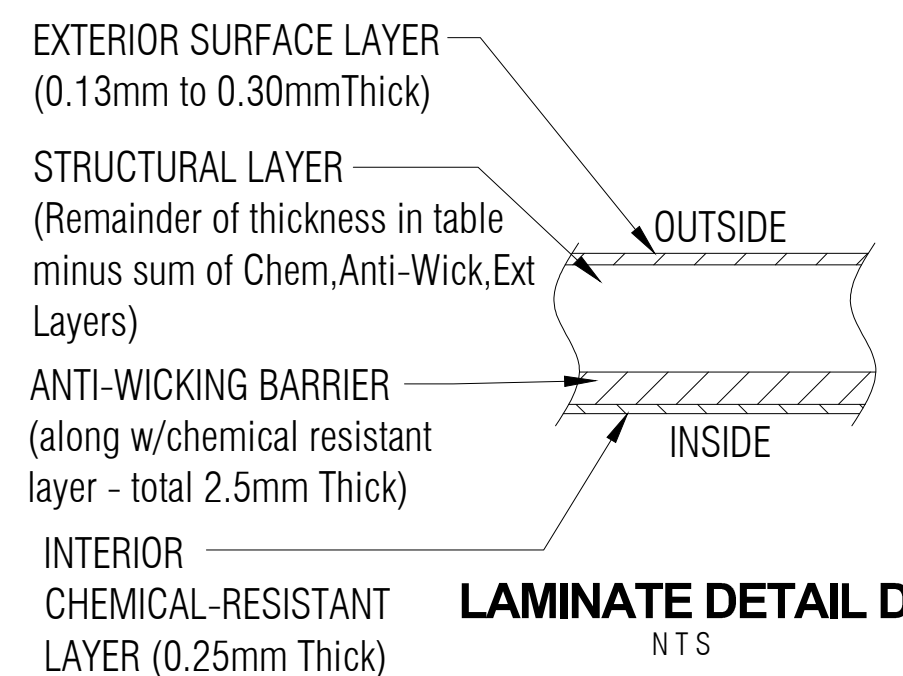
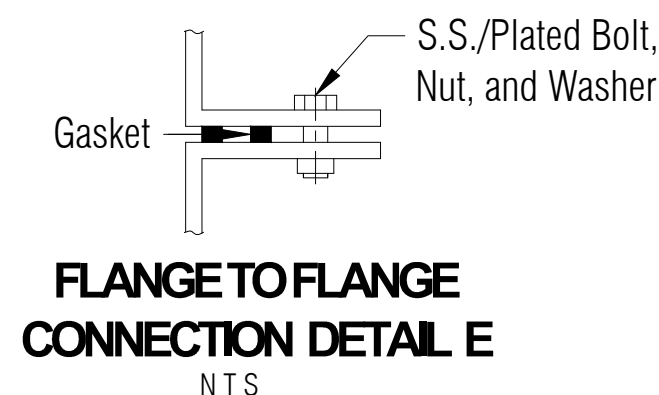
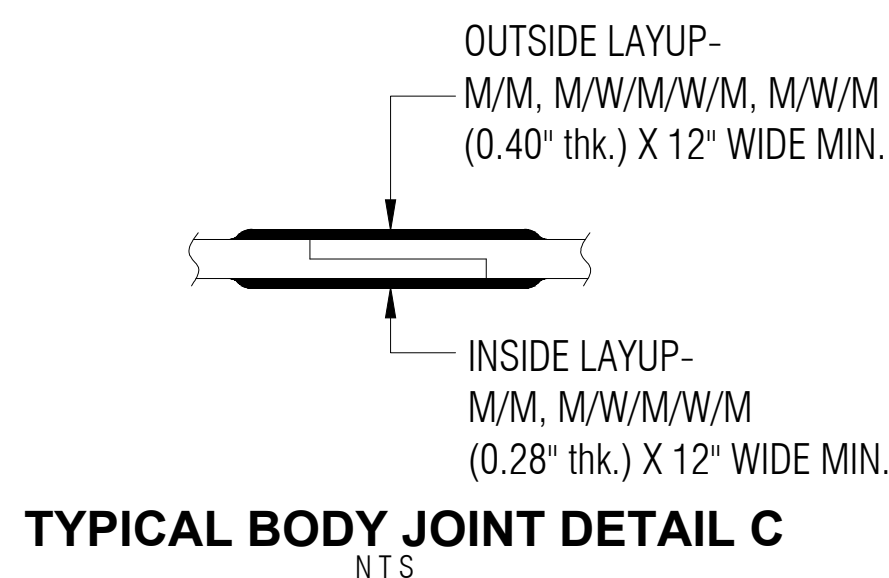
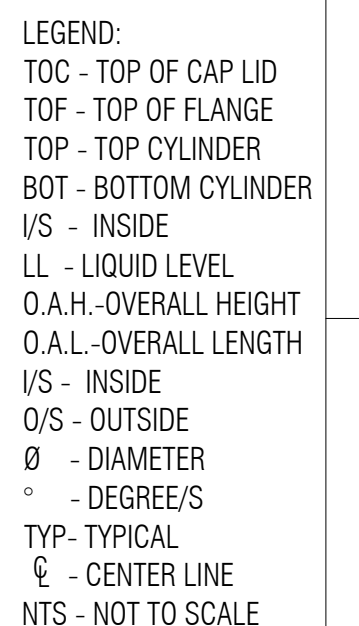
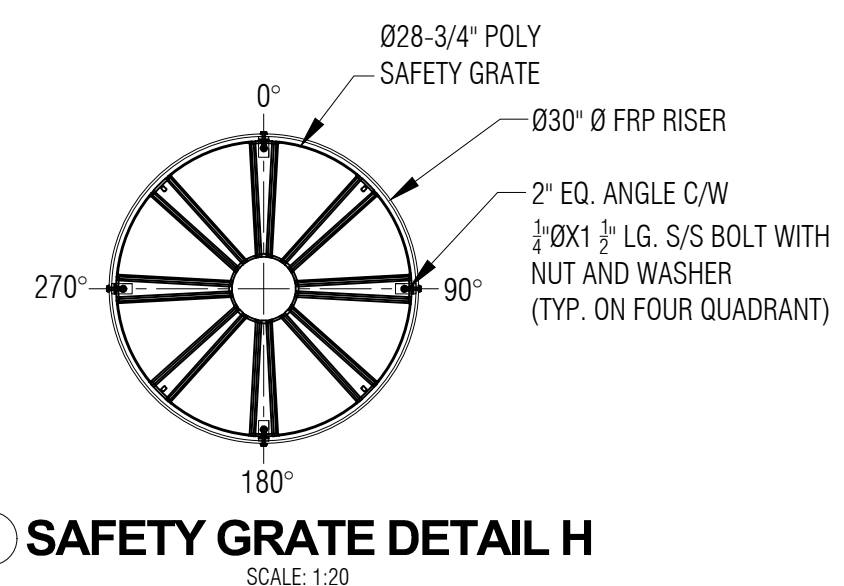
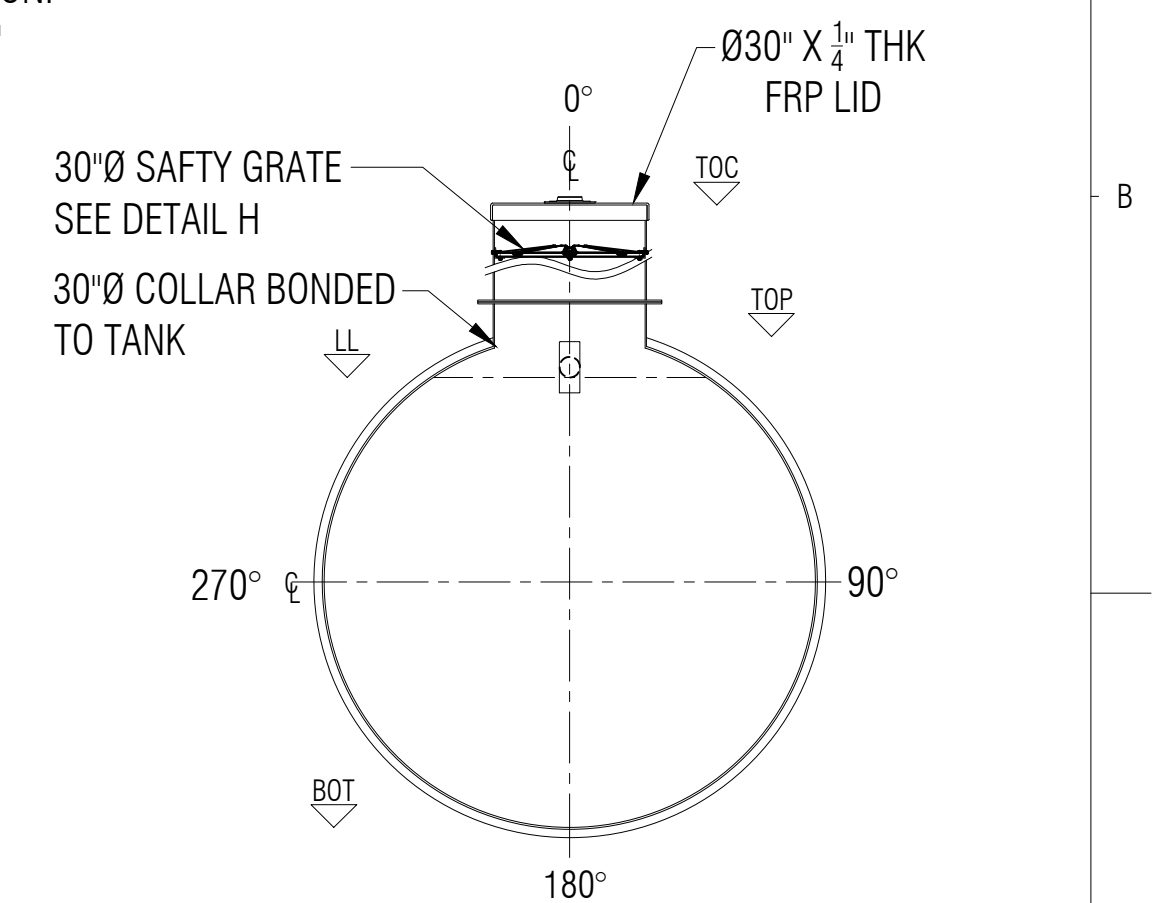
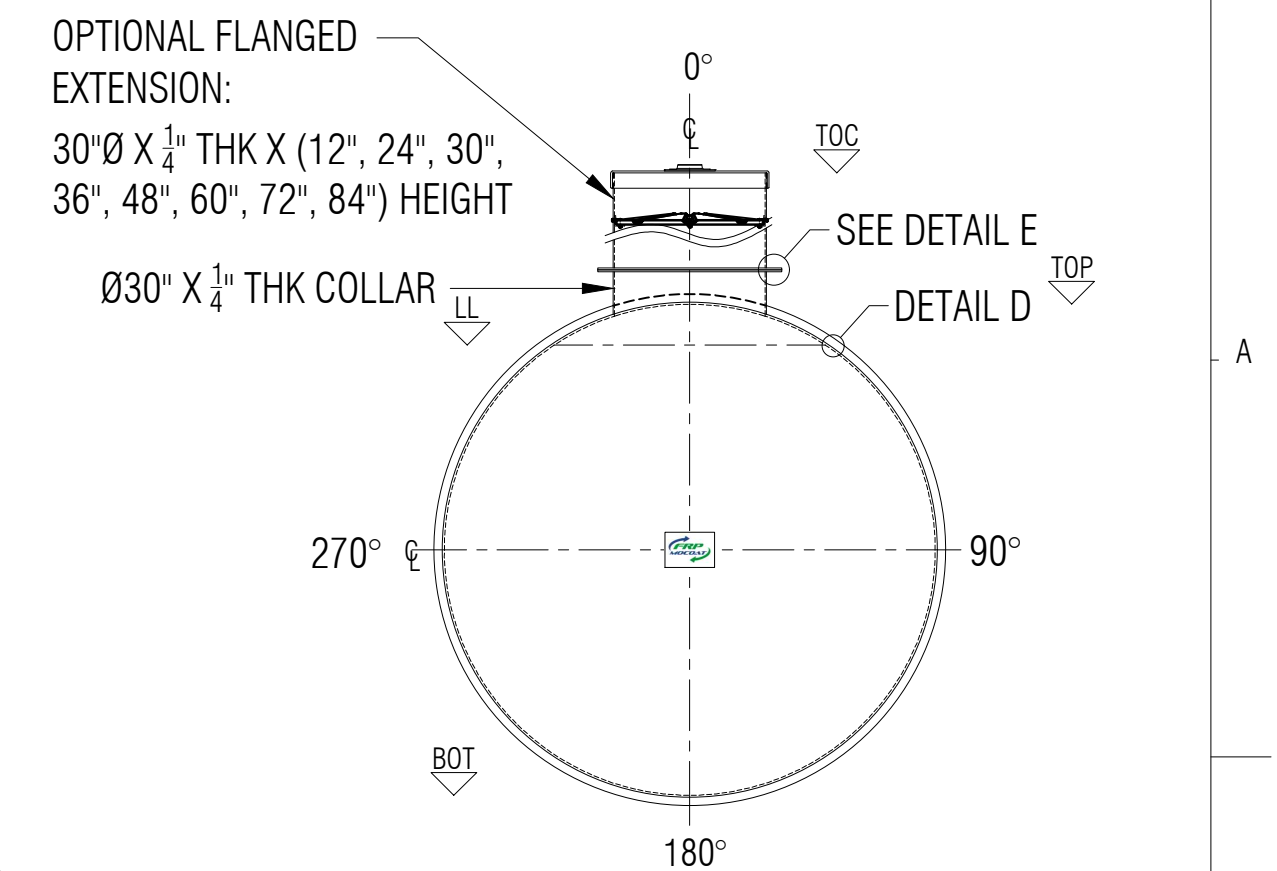


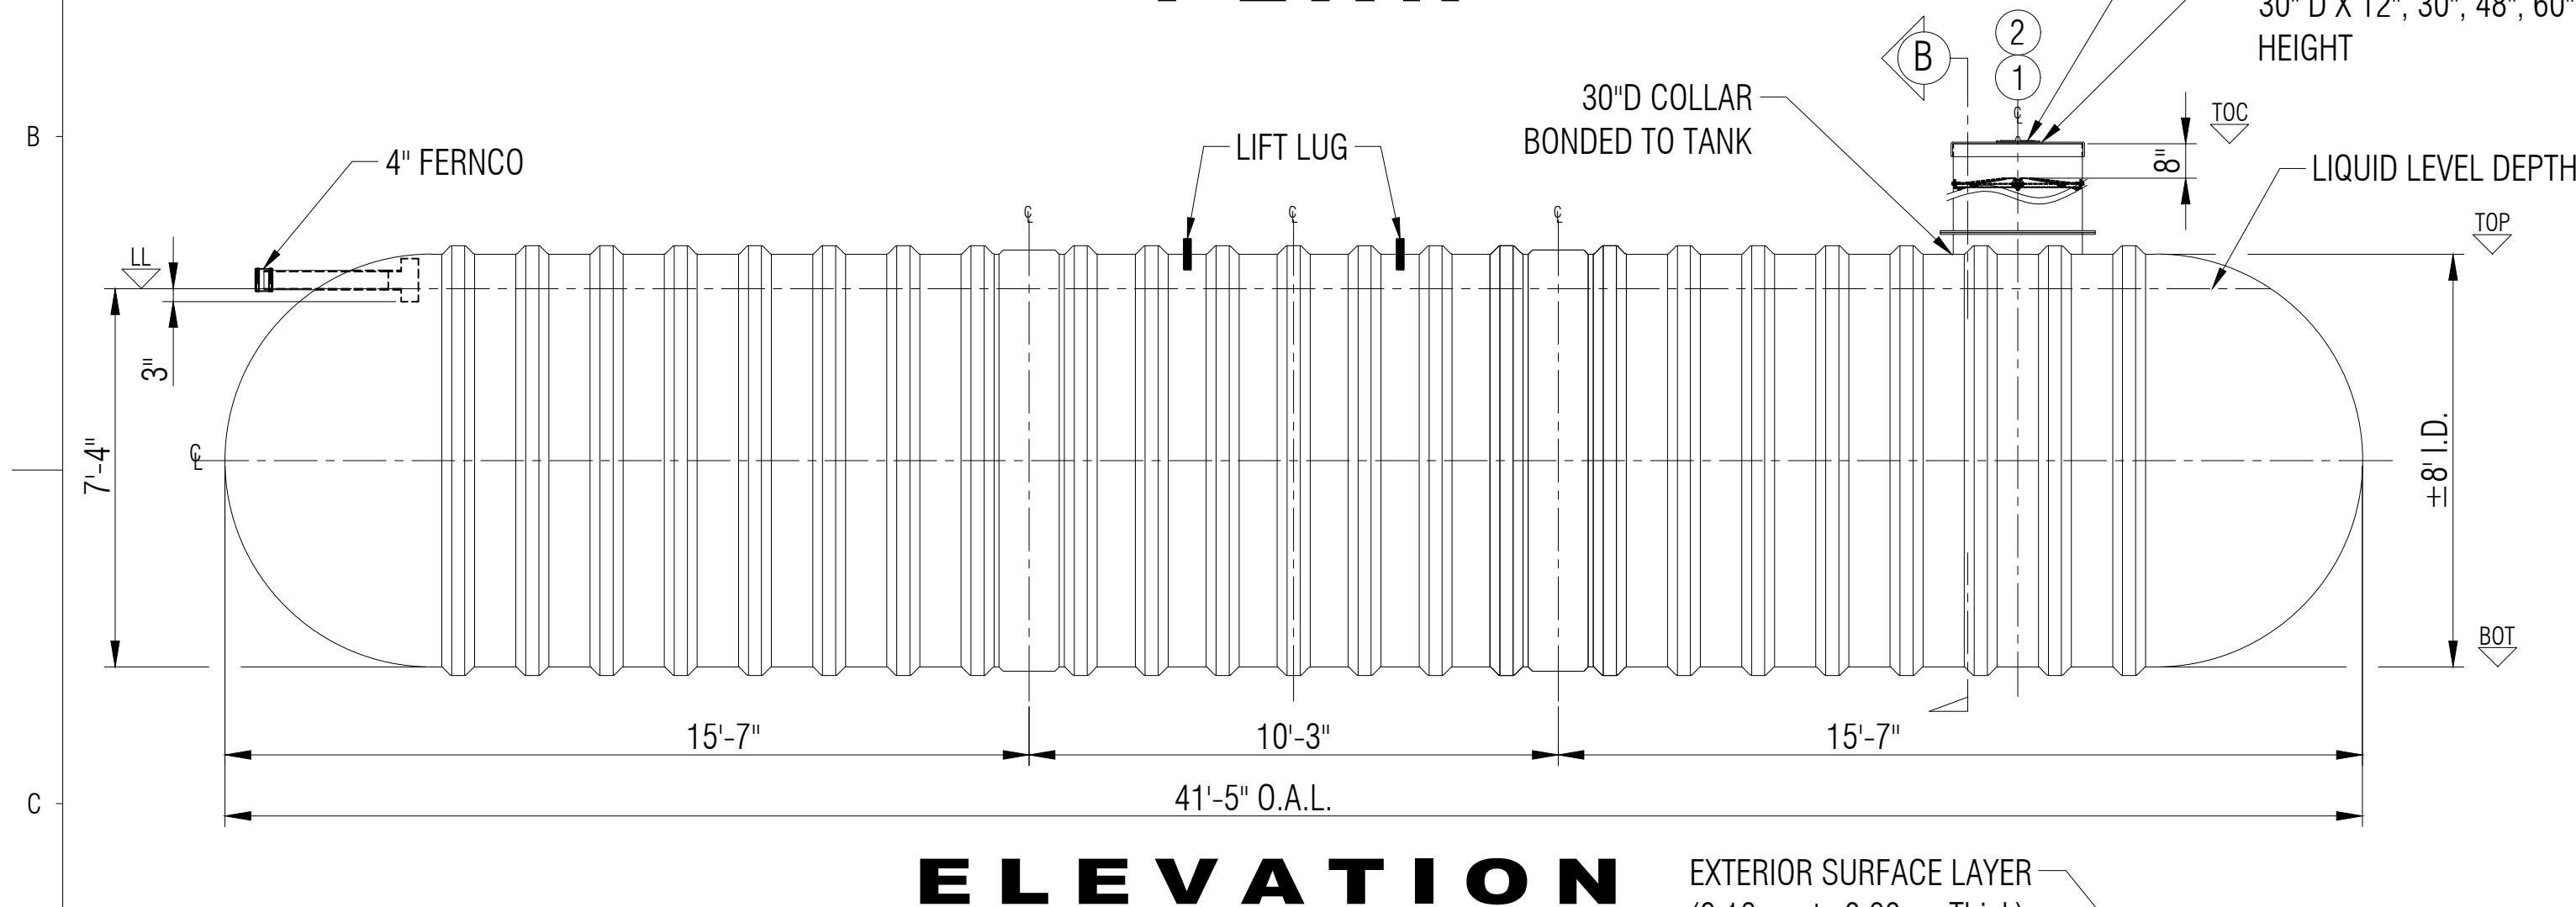


GENERAL NOTES:

- CSA B66 CERTIFIED FRP TANK FOR SEWAGE HOLDING TANK.
- RATED FOR 7' OF BURIAL DEPTH AND NO TRAFFIC LOADING.
- ALL DRILLED HOLES FLANGES TO BE COATED WITH RESIN.
- SAFETY GRATE CAN WITHSTAND 91 KG. OF DEAD LOAD.
- DIMENSIONS SHOWN IN FEET INCHES FORMAT OTHERWISE NOTED.
- 1/2" FABRICATION TOLERANCE. DOES NOT APPLY TO LAMINATE THICKNESS.

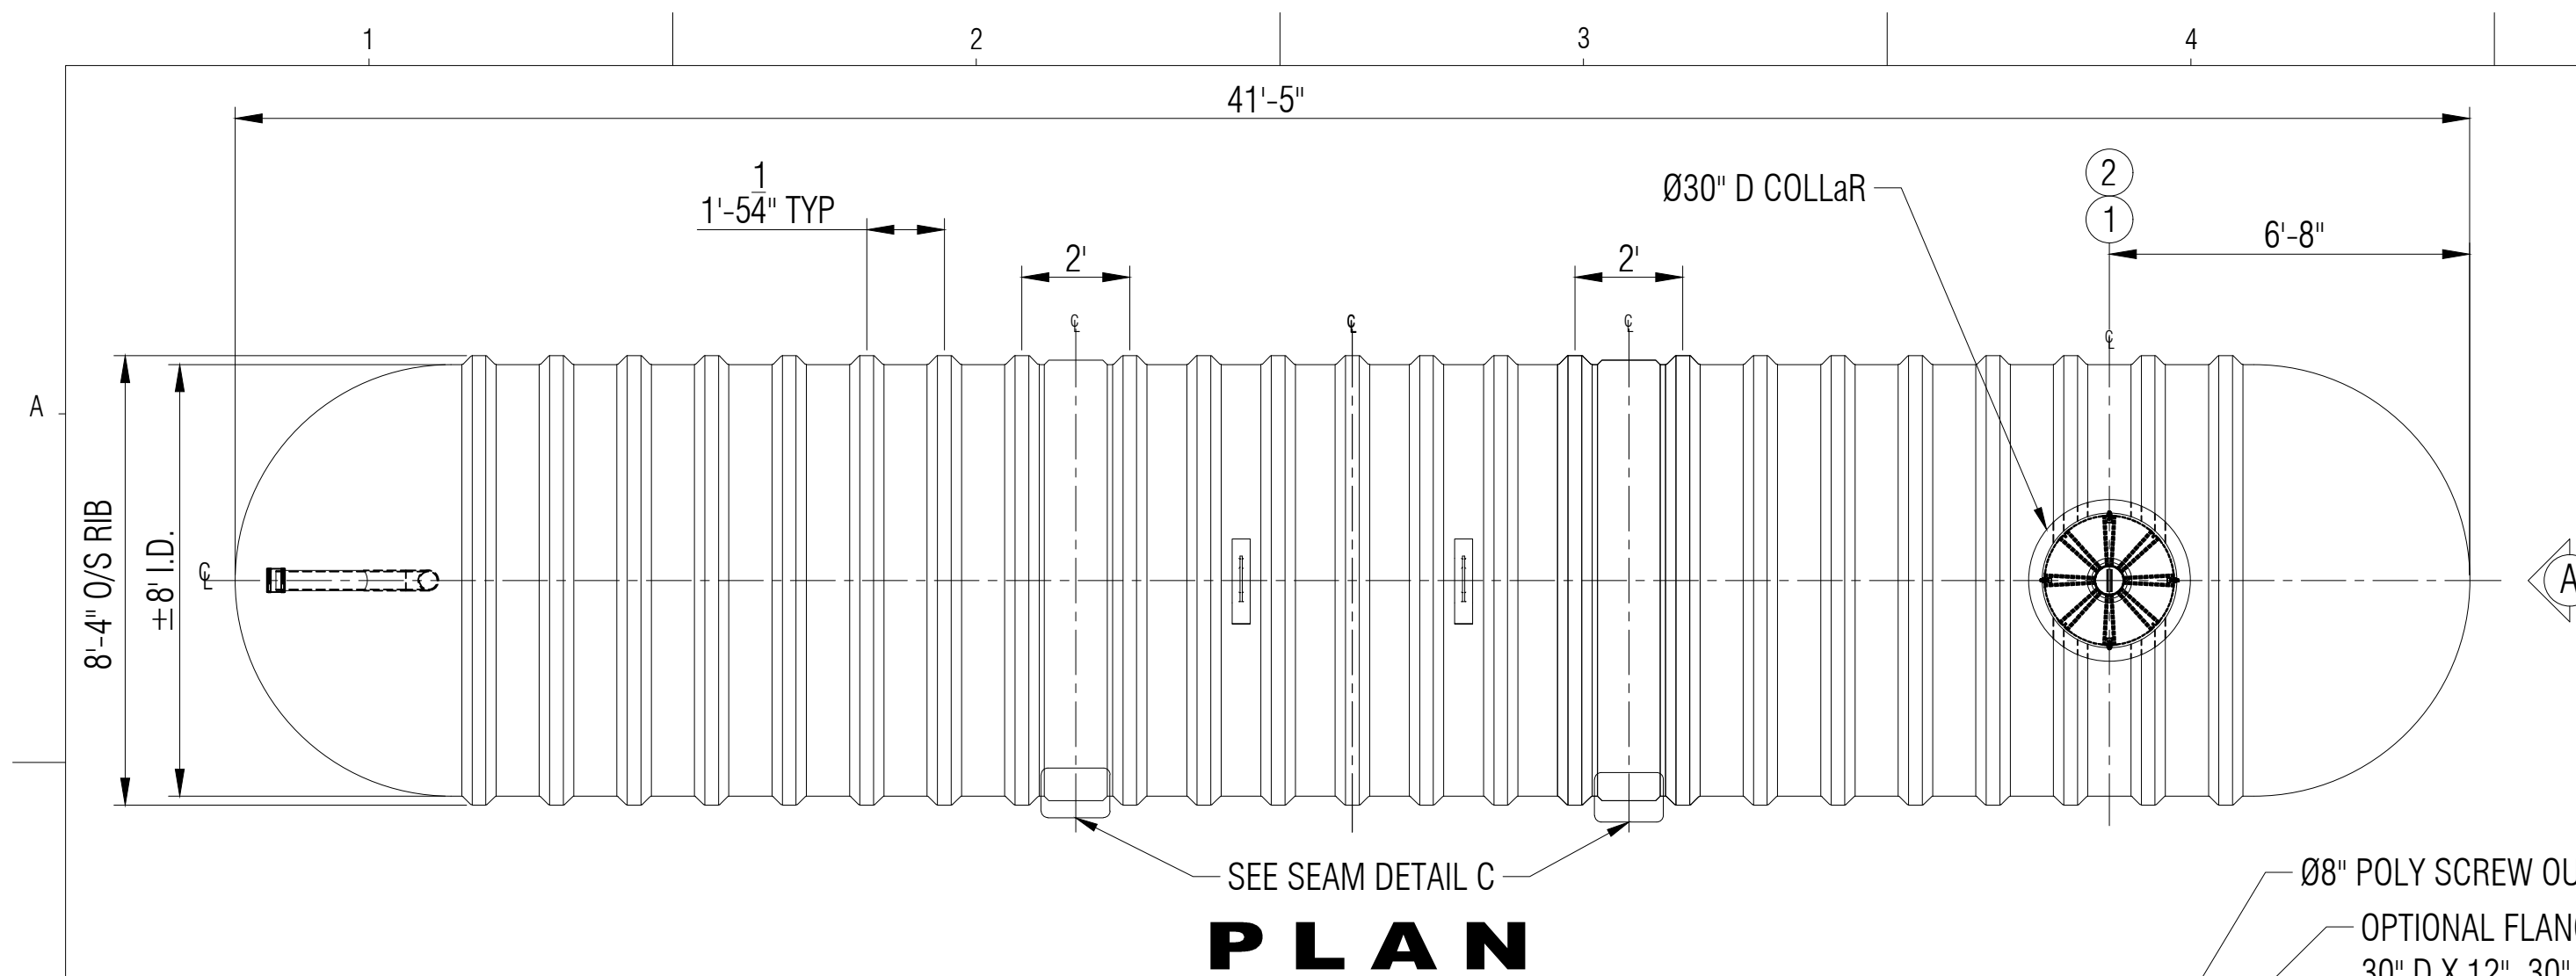

| ITEM# |  |  |  |  |  |  |  | QTY |  | PART LIST                                |  | DESCRIPTION        |  | SHELL THICKNESS: 0.500"                          |  | DRAWN: CCL/ATF            |  | CLIENT: FRP/MOCOAT   |  |                              |  |            |  |
|-------|--|--|--|--|--|--|--|-----|--|------------------------------------------|--|--------------------|--|--------------------------------------------------|--|---------------------------|--|---|--|------------------------------|--|------------|--|
| 1     |  |  |  |  |  |  |  | 1   |  | 30" CAP LID W/ 8"D POLY SCREW OUT INSERT |  |                    |  | HEMI HEAD THICKNESS: 0.650"                      |  | CHECKED: ATF              |  | TITLE: <b>B12000S FIBERGLASS HOLDING TANK</b>                                                                              |  |                              |  |            |  |
| 2     |  |  |  |  |  |  |  | 1   |  | 30"Ø MANWAY COLLAR                       |  | 30"Ø FRP COLLAR    |  | RIBS THICKNESS: 0.25"                            |  | DATE: DEC 10, 2024        |  |  <b>FRP MOCOAT</b><br>FIBERGLASS LTD. |  |                              |  |            |  |
| 3     |  |  |  |  |  |  |  | 1   |  | 4" FERNCO                                |  | FLEXIBLE CONNECTOR |  | RIB SPACING: 17-1/4" (CL to CL)                  |  | DESIGNED: FRP             |  |   |  |                              |  |            |  |
| 4     |  |  |  |  |  |  |  | 1   |  | 4"Ø PVC PIPE & TEEWYE                    |  | INLET              |  | LENGTH: 12,624MM (41'-5")                        |  | APPROVED: MPS             |  | SIZE C   |  | DRAWING NUMBER: B12000S      |  | REVISION 0 |  |
| 5     |  |  |  |  |  |  |  | 2   |  | MILD STEEL                               |  | LIFT LUGS          |  | WORKING CAPACITY: 53,100L (11,680 IG/14,016 USG) |  | MFG:                      |  |   |  |                              |  |            |  |
| 6     |  |  |  |  |  |  |  | 1   |  | POLYETHYLENE SAFETY GRATE C/W HARDWARE   |  | SAFETY GRATE       |  | OVERALL CAPACITY: 55,138L (12,128 IG/14,554 USG) |  | PM:                       |  | SCALE 1:40   |  | WEIGHT: 2,676 KG (5,900 LBS) |  | SHEET 1/1  |  |
| 7     |  |  |  |  |  |  |  |     |  |                                          |  |                    |  | SALES:                                           |  | BURIAL DEPTH: RATED 7'-0" |  |   |  |                              |  |            |  |

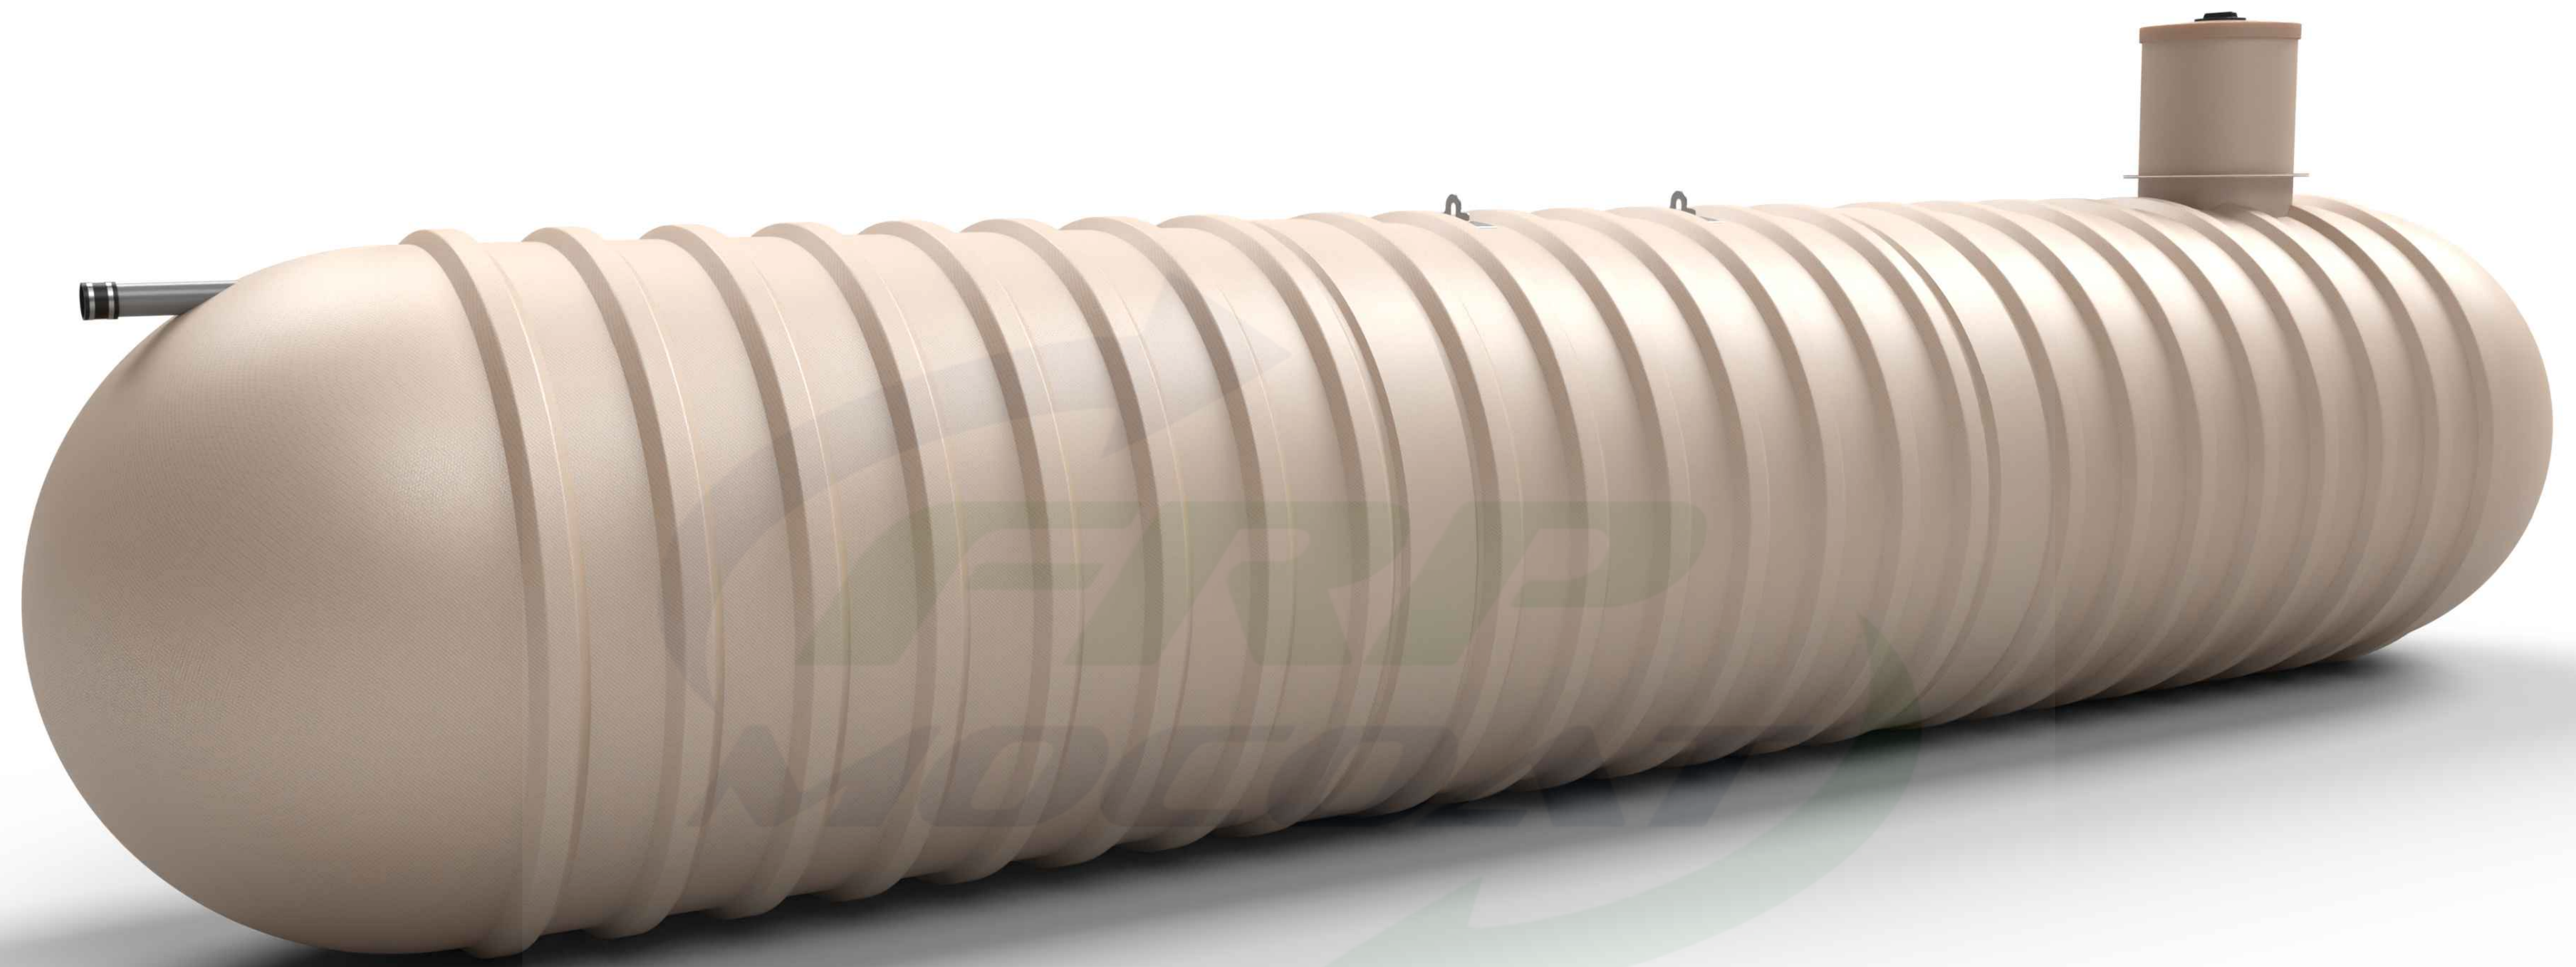

# B12000S FIBERGLASS HOLDING TANK

