


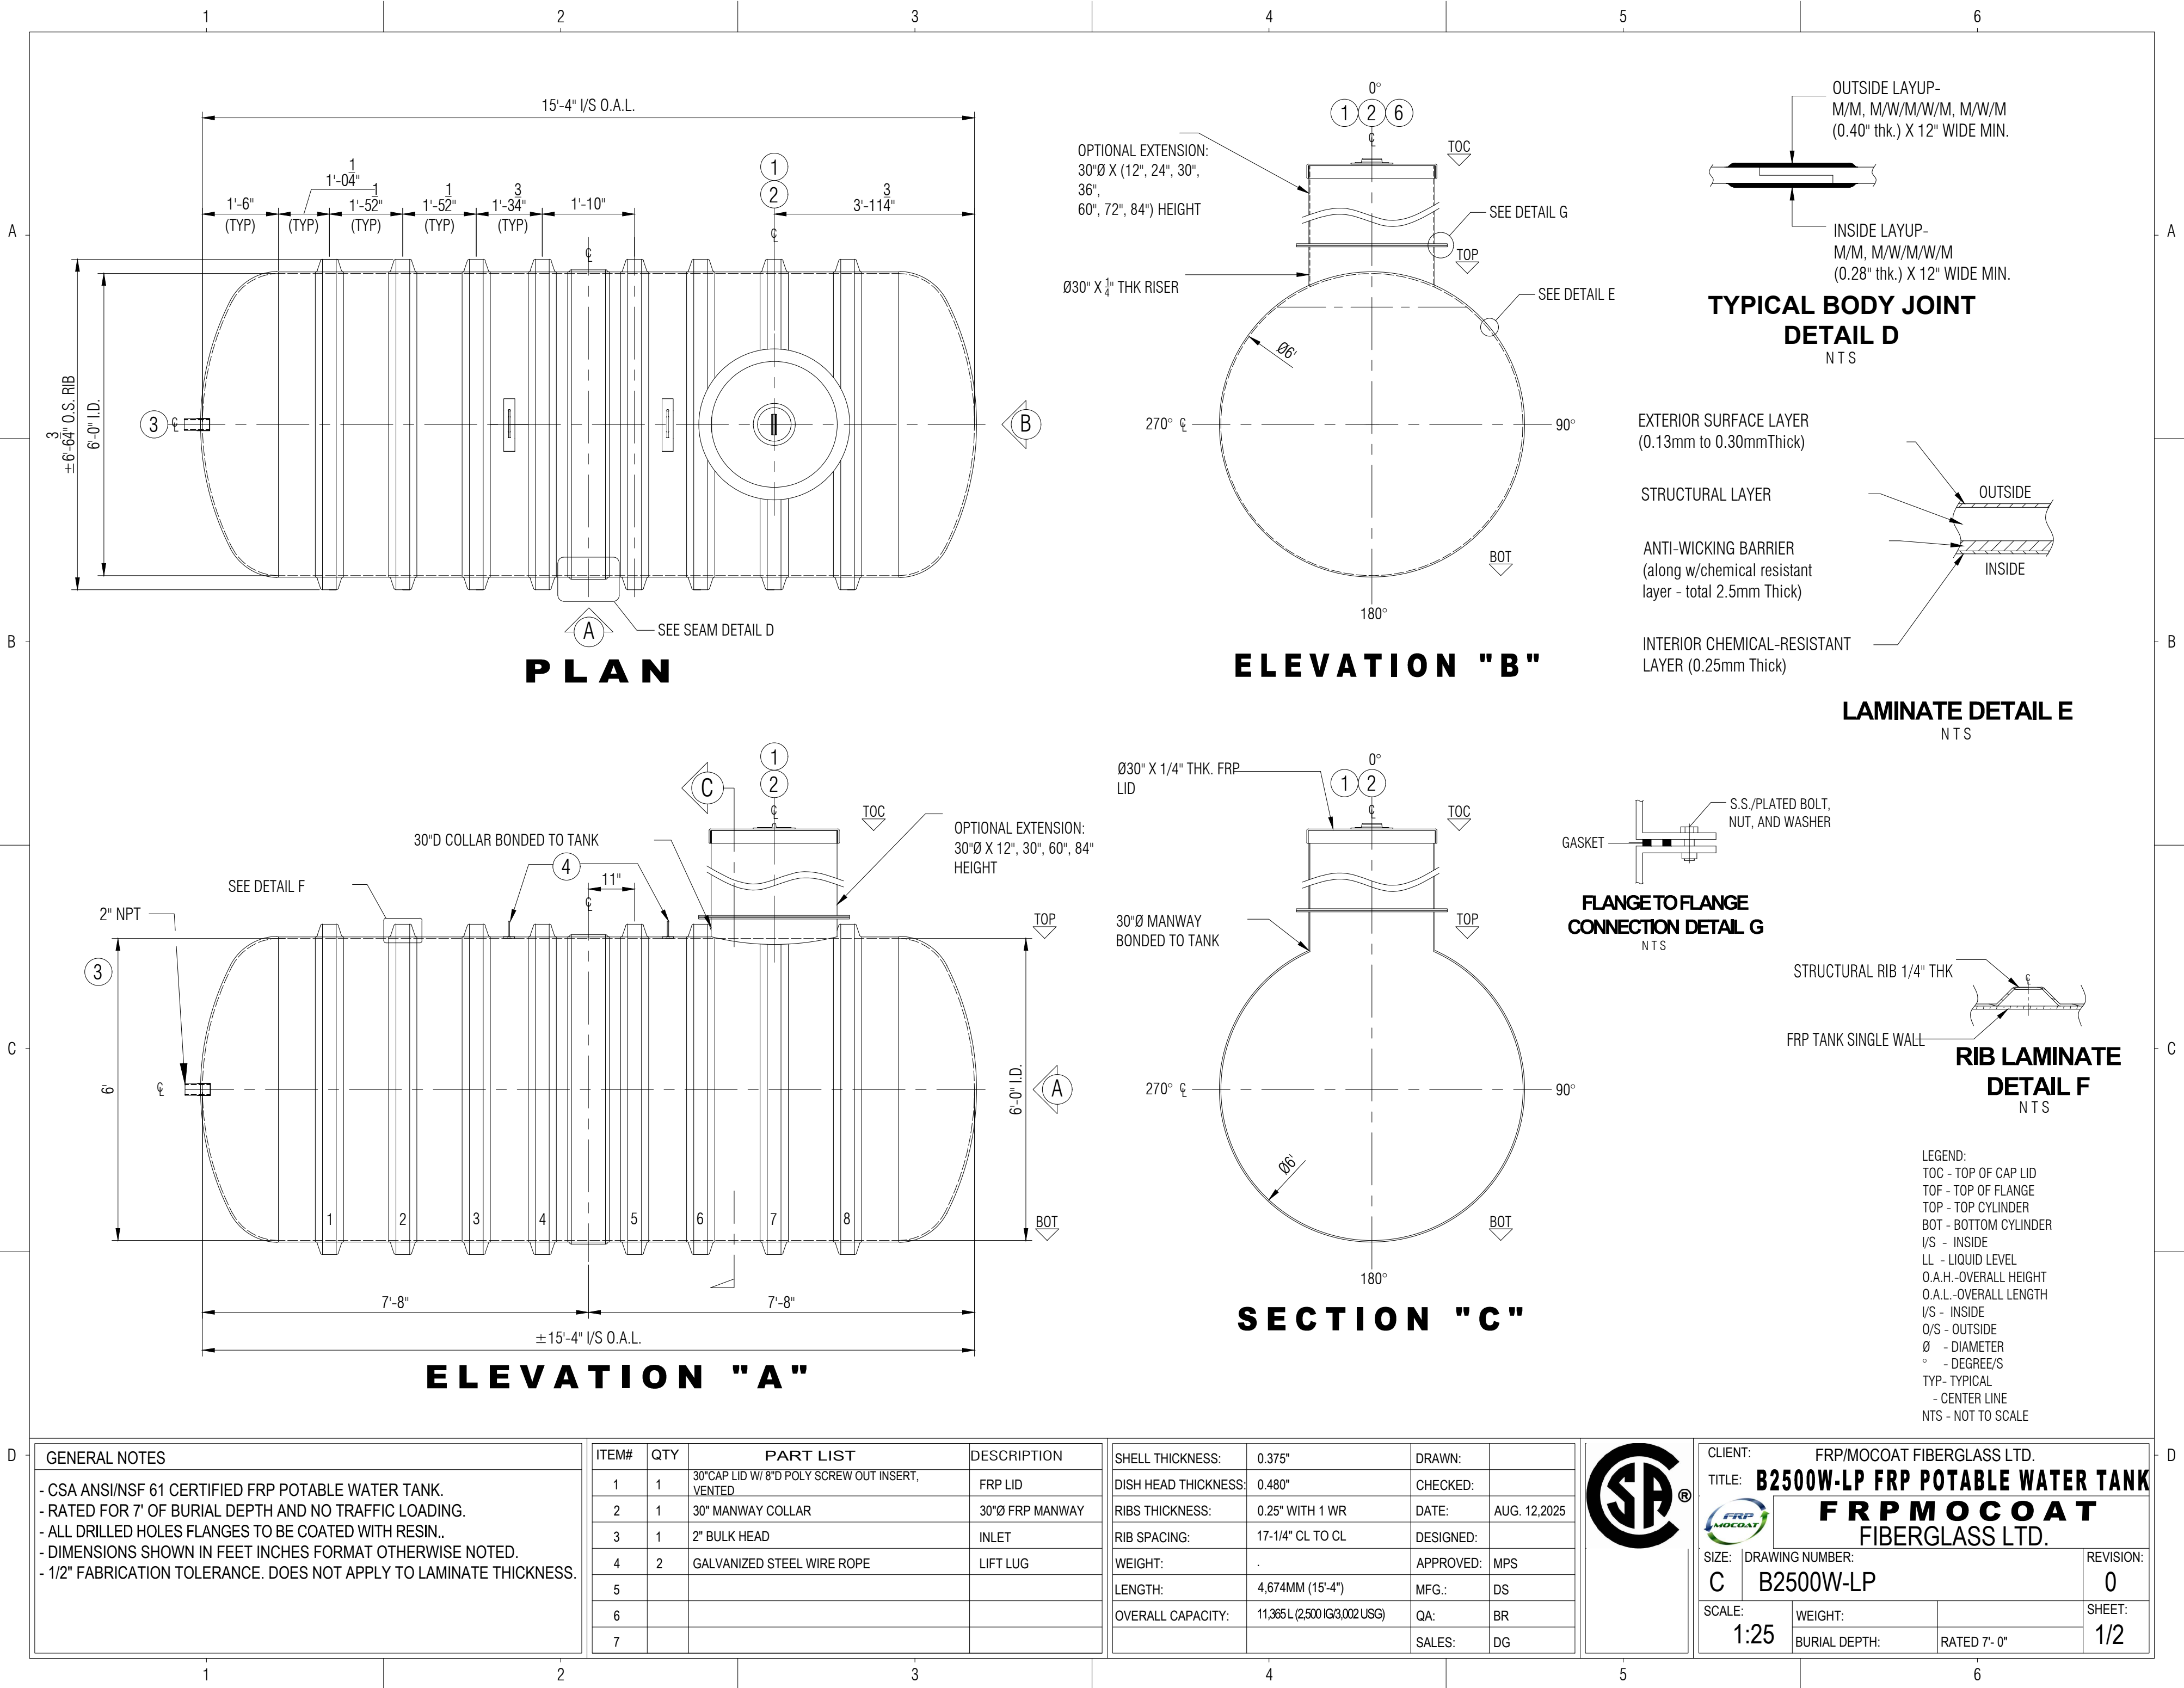

GENERAL NOTES	
- CSA ANSI/NSF 61 CERTIFIED FRP POTABLE WATER TANK.	
- RATED FOR 7' OF BURIAL DEPTH AND NO TRAFFIC LOADING.	
- ALL DRILLED HOLES FLANGES TO BE COATED WITH RESIN..	
- DIMENSIONS SHOWN IN FEET INCHES FORMAT OTHERWISE NOTED.	
- 1/2" FABRICATION TOLERANCE. DOES NOT APPLY TO LAMINATE THICKNESS.	

ITEM#	QTY	PART LIST	DESCRIPTION
1	1	30"CAP LID W/ 8"D POLY SCREW OUT INSERT, VENTED	FRP LID
2	1	30" MANWAY COLLAR	30"Ø FRP MANWAY
3	1	2" BULK HEAD	INLET
4	2	GALVANIZED STEEL WIRE ROPE	LIFT LUG
5			
6			
7			

SHELL THICKNESS:	0.375"	DRAWN:	
DISH HEAD THICKNESS:	0.480"	CHECKED:	
RIBS THICKNESS:	0.25" WITH 1 WR	DATE:	AUG. 12,2025
RIB SPACING:	17-1/4" CL TO CL	DESIGNED:	
WEIGHT:	.	APPROVED:	MPS
LENGTH:	4,674MM (15'-4")	MFG.:	DS
OVERALL CAPACITY:	11,365 L (2,500 IG/3,002 USG)	QA:	BR
		SALES:	DG



CLIENT: FRP/MOCOAT FIBERGLASS LTD.	
TITLE: B2500W-LP FRP POTABLE WATER TANK	
FRP MOCOAT FIBERGLASS LTD.	
SIZE: C	DRAWING NUMBER: B2500W-LP
SCALE: 1:25	REVISION: 0
WEIGHT:	SHEET: 1/2
BURIAL DEPTH:	RATED 7'- 0"



D

GENERAL NOTES

- CSA ANSI/NSF 61 CERTIFIED FRP POTABLE WATER TANK.

- RATED FOR 7' OF BURIAL DEPTH AND NO TRAFFIC LOADING.

- ALL DRILLED HOLES FLANGES TO BE COATED WITH RESIN..

- DIMENSIONS SHOWN IN FEET INCHES FORMAT OTHERWISE NOTED.

- 1/2" FABRICATION TOLERANCE. DOES NOT APPLY TO LAMINATE THICKNESS.

1

2

ITEM#	QTY	PART LIST	DESCRIPTION
1	1	30"CAP LID W/ 8"D POLY SCREW OUT INSERT, VENTED	FRP LID
2	1	30" MANWAY COLLAR	30"Ø FRP MANWAY
3	1	2" BULK HEAD	INLET
4	2	GALVANIZED STEEL WIRE ROPE	LIFT LUG
5			
6			
7			

3

SHELL THICKNESS:	0.375"	DRAWN:	
DISH HEAD THICKNESS:	0.480"	CHECKED:	
RIBS THICKNESS:	0.25" WITH 1 WR	DATE:	JUL. 20, 2026
RIB SPACING:	17-1/4" CL TO CL	DESIGNED:	
WEIGHT:	.	APPROVED:	MPS
LENGTH:	4,674MM (15'-4")	MFG.:	DS
OVERALL CAPACITY:	11,365 L (2,500 IG/3,002 USG)	QA:	BR
		SALES:	DG

4

SA

5

CLIENT:		FRP/MOCOAT FIBERGLASS LTD.	
TITLE:		B2500W-LP FRP POTABLE WATER TANK	
FRP MOCOAT		FRP MOCOAT FIBERGLASS LTD.	
SIZE:	DRAWING NUMBER:		REVISION:
C	B2500W-LP		0
SCALE:		WEIGHT:	SHEET:
.		BURIAL DEPTH:	2/2
		RATED 7'- 0"	

6