

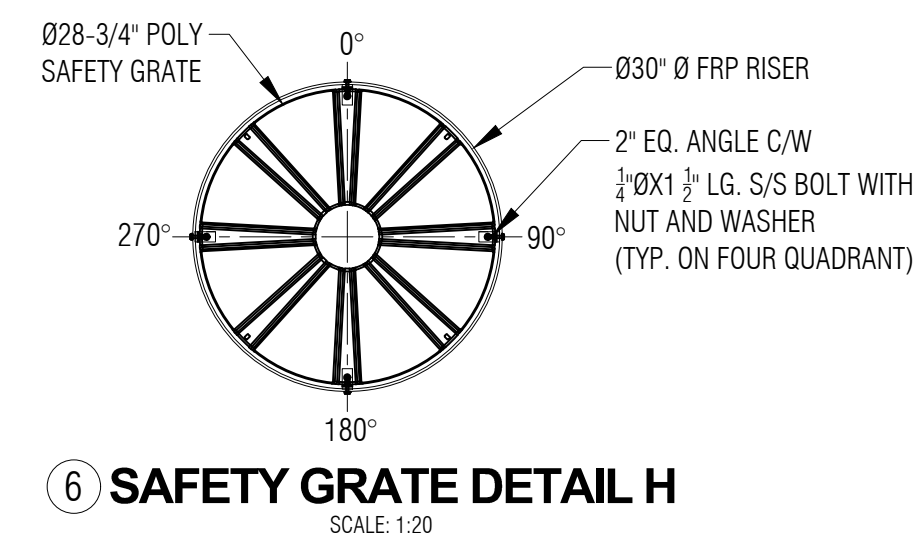
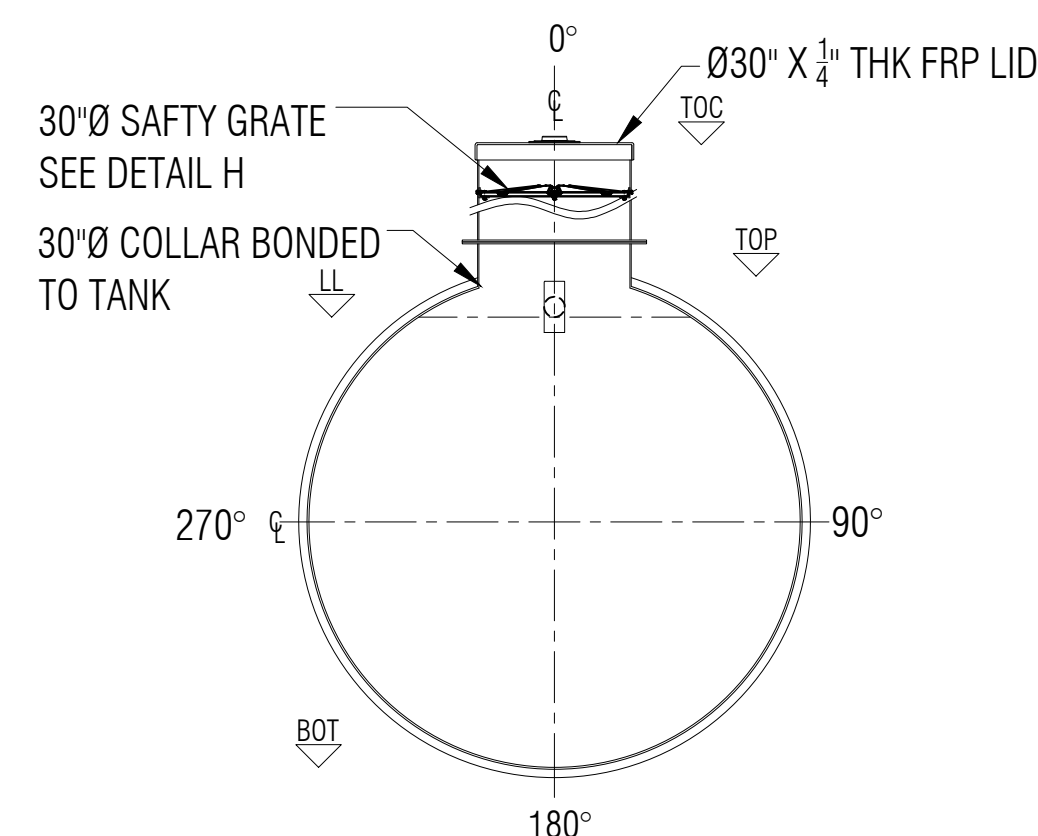
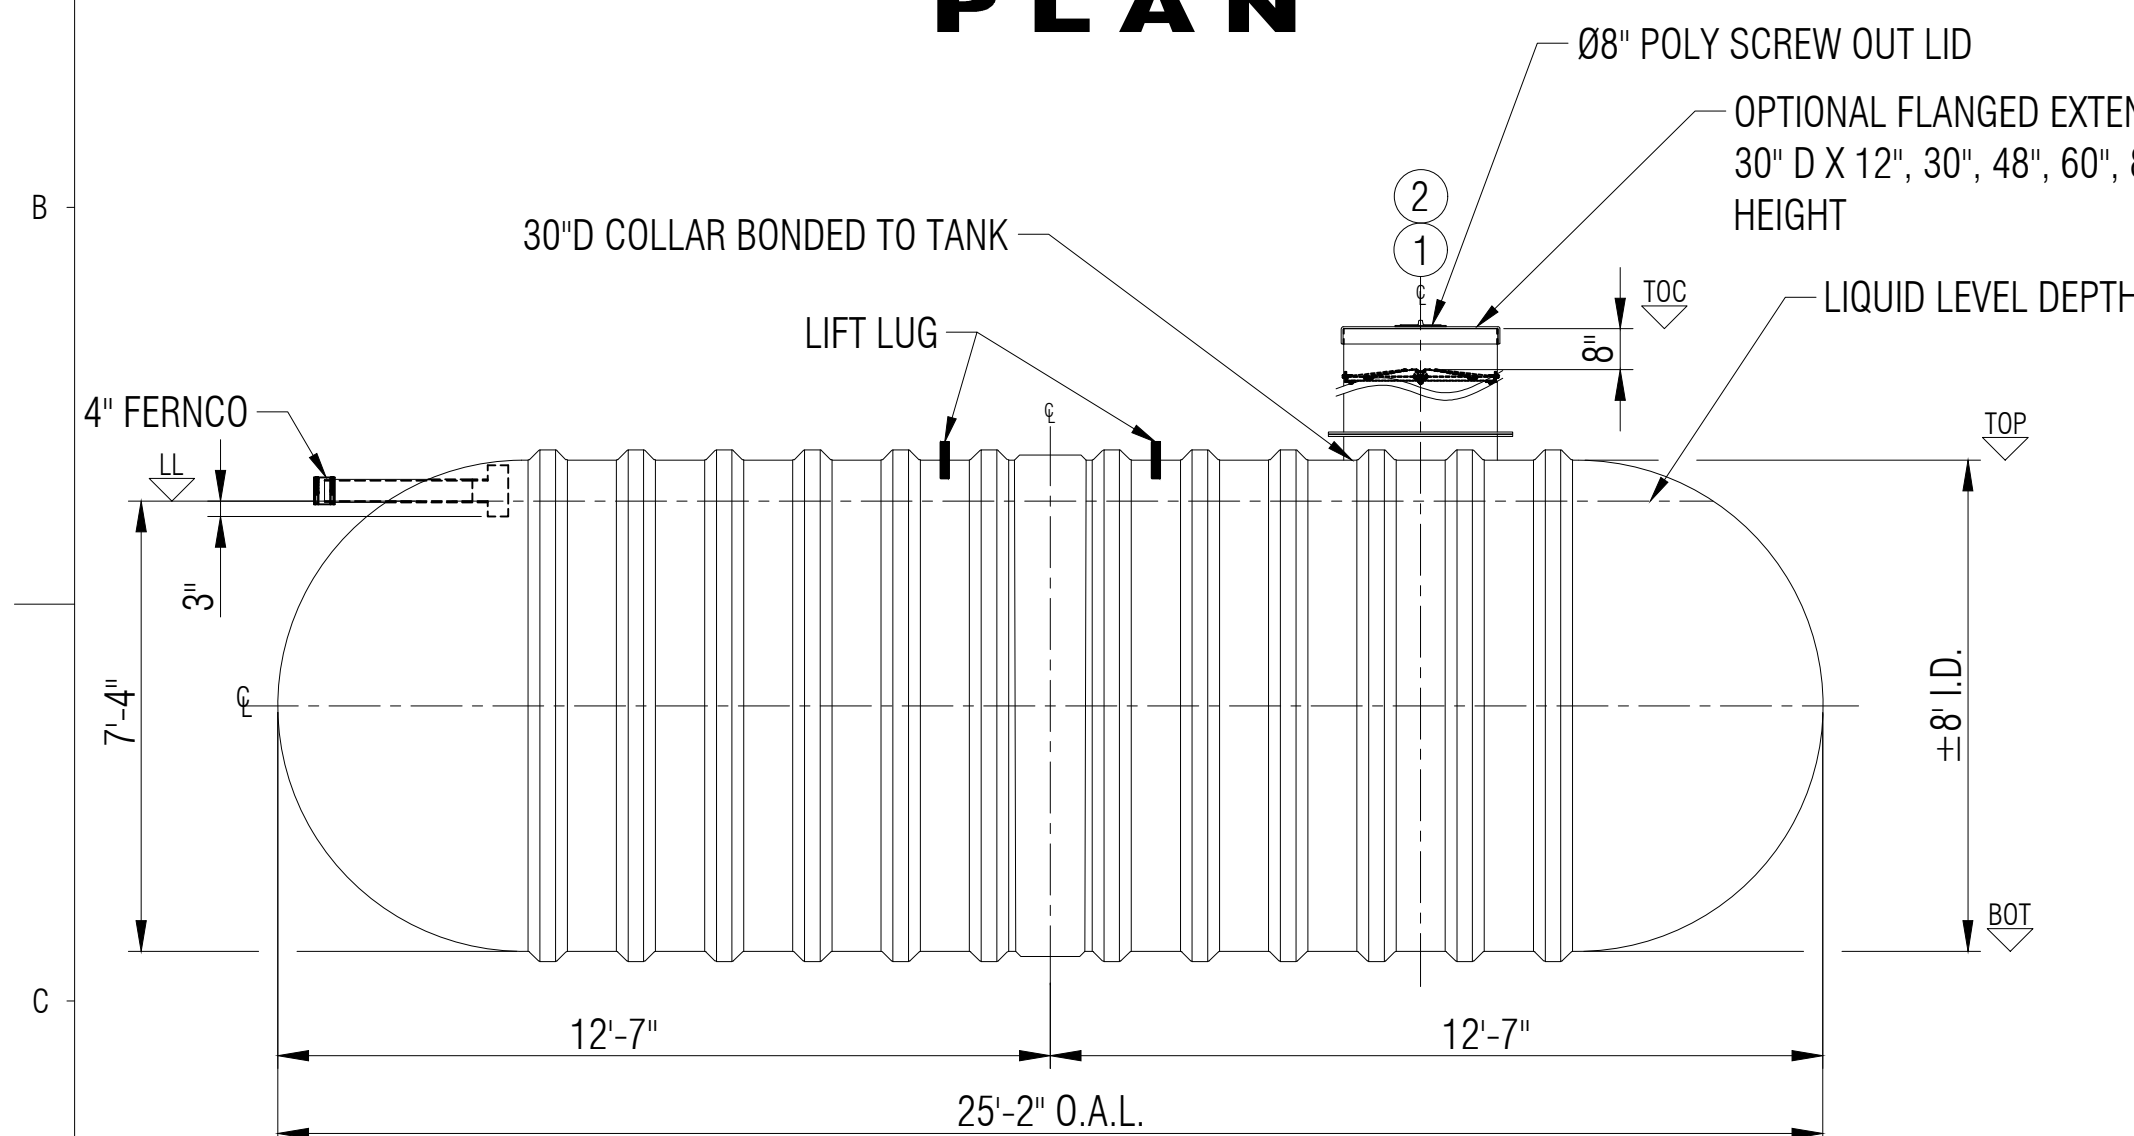


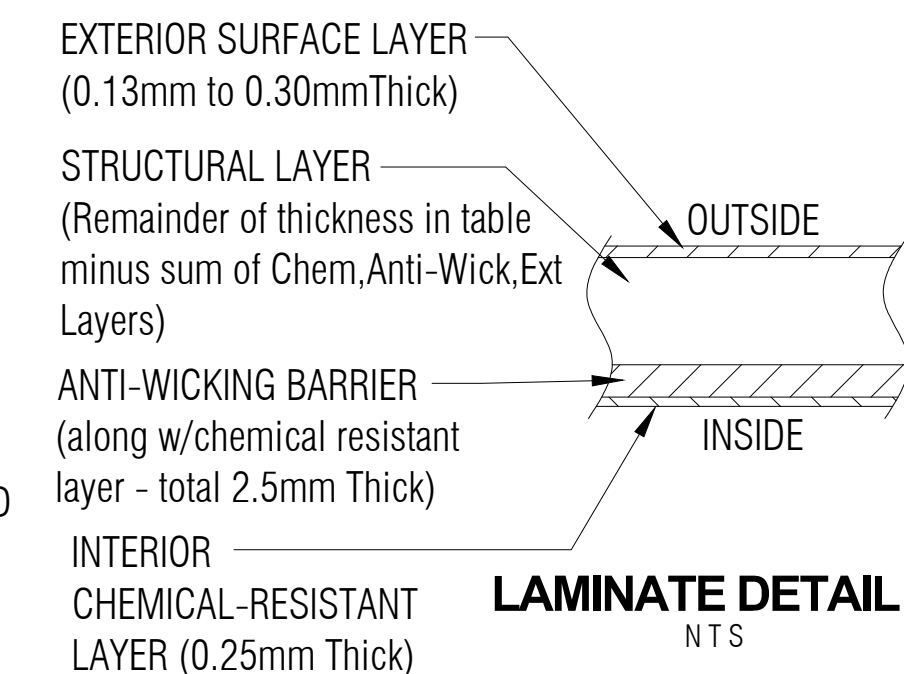


GENERAL NOTES:

- CSA B66 CERTIFIED FRP TANK FOR SEWAGE HOLDING TANK.
- RATED FOR 7' OF BURIAL DEPTH AND NO TRAFFIC LOADING.
- ALL DRILLED HOLES FLANGES TO BE COATED WITH RESIN.
- SAFETY GRATE CAN WITHSTAND 91 KG. OF DEAD LOAD.
- DIMENSIONS SHOWN IN FEET INCHES FORMAT OTHERWISE NOTED.
- 1/2" FABRICATION TOLERANCE. DOES NOT APPLY TO LAMINATE THICKNESS.

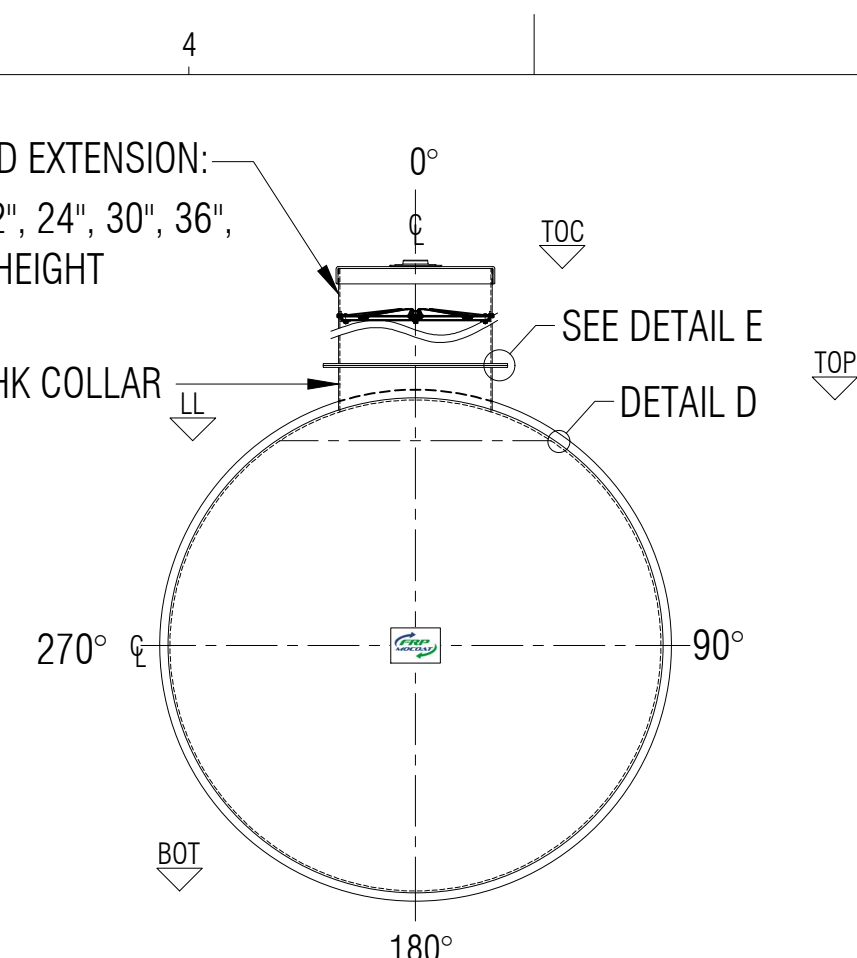

ITEM#	QTY	PART LIST	DESCRIPTION	SHELL THICKNESS:	0.375"	DRAWN:	CCL/ATF	CLIENT: FRP/MOCOAT				
1	1	30" CAP LID W/ 8"D POLY SCREW OUT INSERT		HEMI HEAD THICKNESS:	0.475"	CHECKED:	ATF	TITLE: B7000S FIBERGLASS HOLDING TANK				
2	1	30"Ø MANWAY COLLAR	30"Ø FRP COLLAR	RIBS THICKNESS:	0.25"	DATE:	DEC 9, 2024		FRP MOCOAT FIBERGLASS LTD.			
3	1	4" FERNCO	FLEXIBLE CONNECTOR	RIB SPACING:	17-1/4" (CL to CL)	DESIGNED:	FRP					
4	1	4"Ø PVC PIPE & TEEWYE	INLET	LENGTH:	7,671MM (25'-2")	APPROVED:	MPS	SIZE C	DRAWING NUMBER:			REVISION
5	2	MILD STEEL	LIFT LUGS	WORKING CAPACITY:	30,950L (6,808 IG/8,170 USG)	MFG:			B7000S			0
6	1	POLYETHYLENE SAFETY GRATE C/W HARDWARE	SAFETY GRATE	OVERALL CAPACITY:	32,016 L (7,042 IG/8,450 USG)	PM:		SCALE 1:40	WEIGHT:	1,270 KG (2,800 LBS)	SHEET	
						SALES:			BURIAL DEPTH:	RATED 7'-0"	1/1	

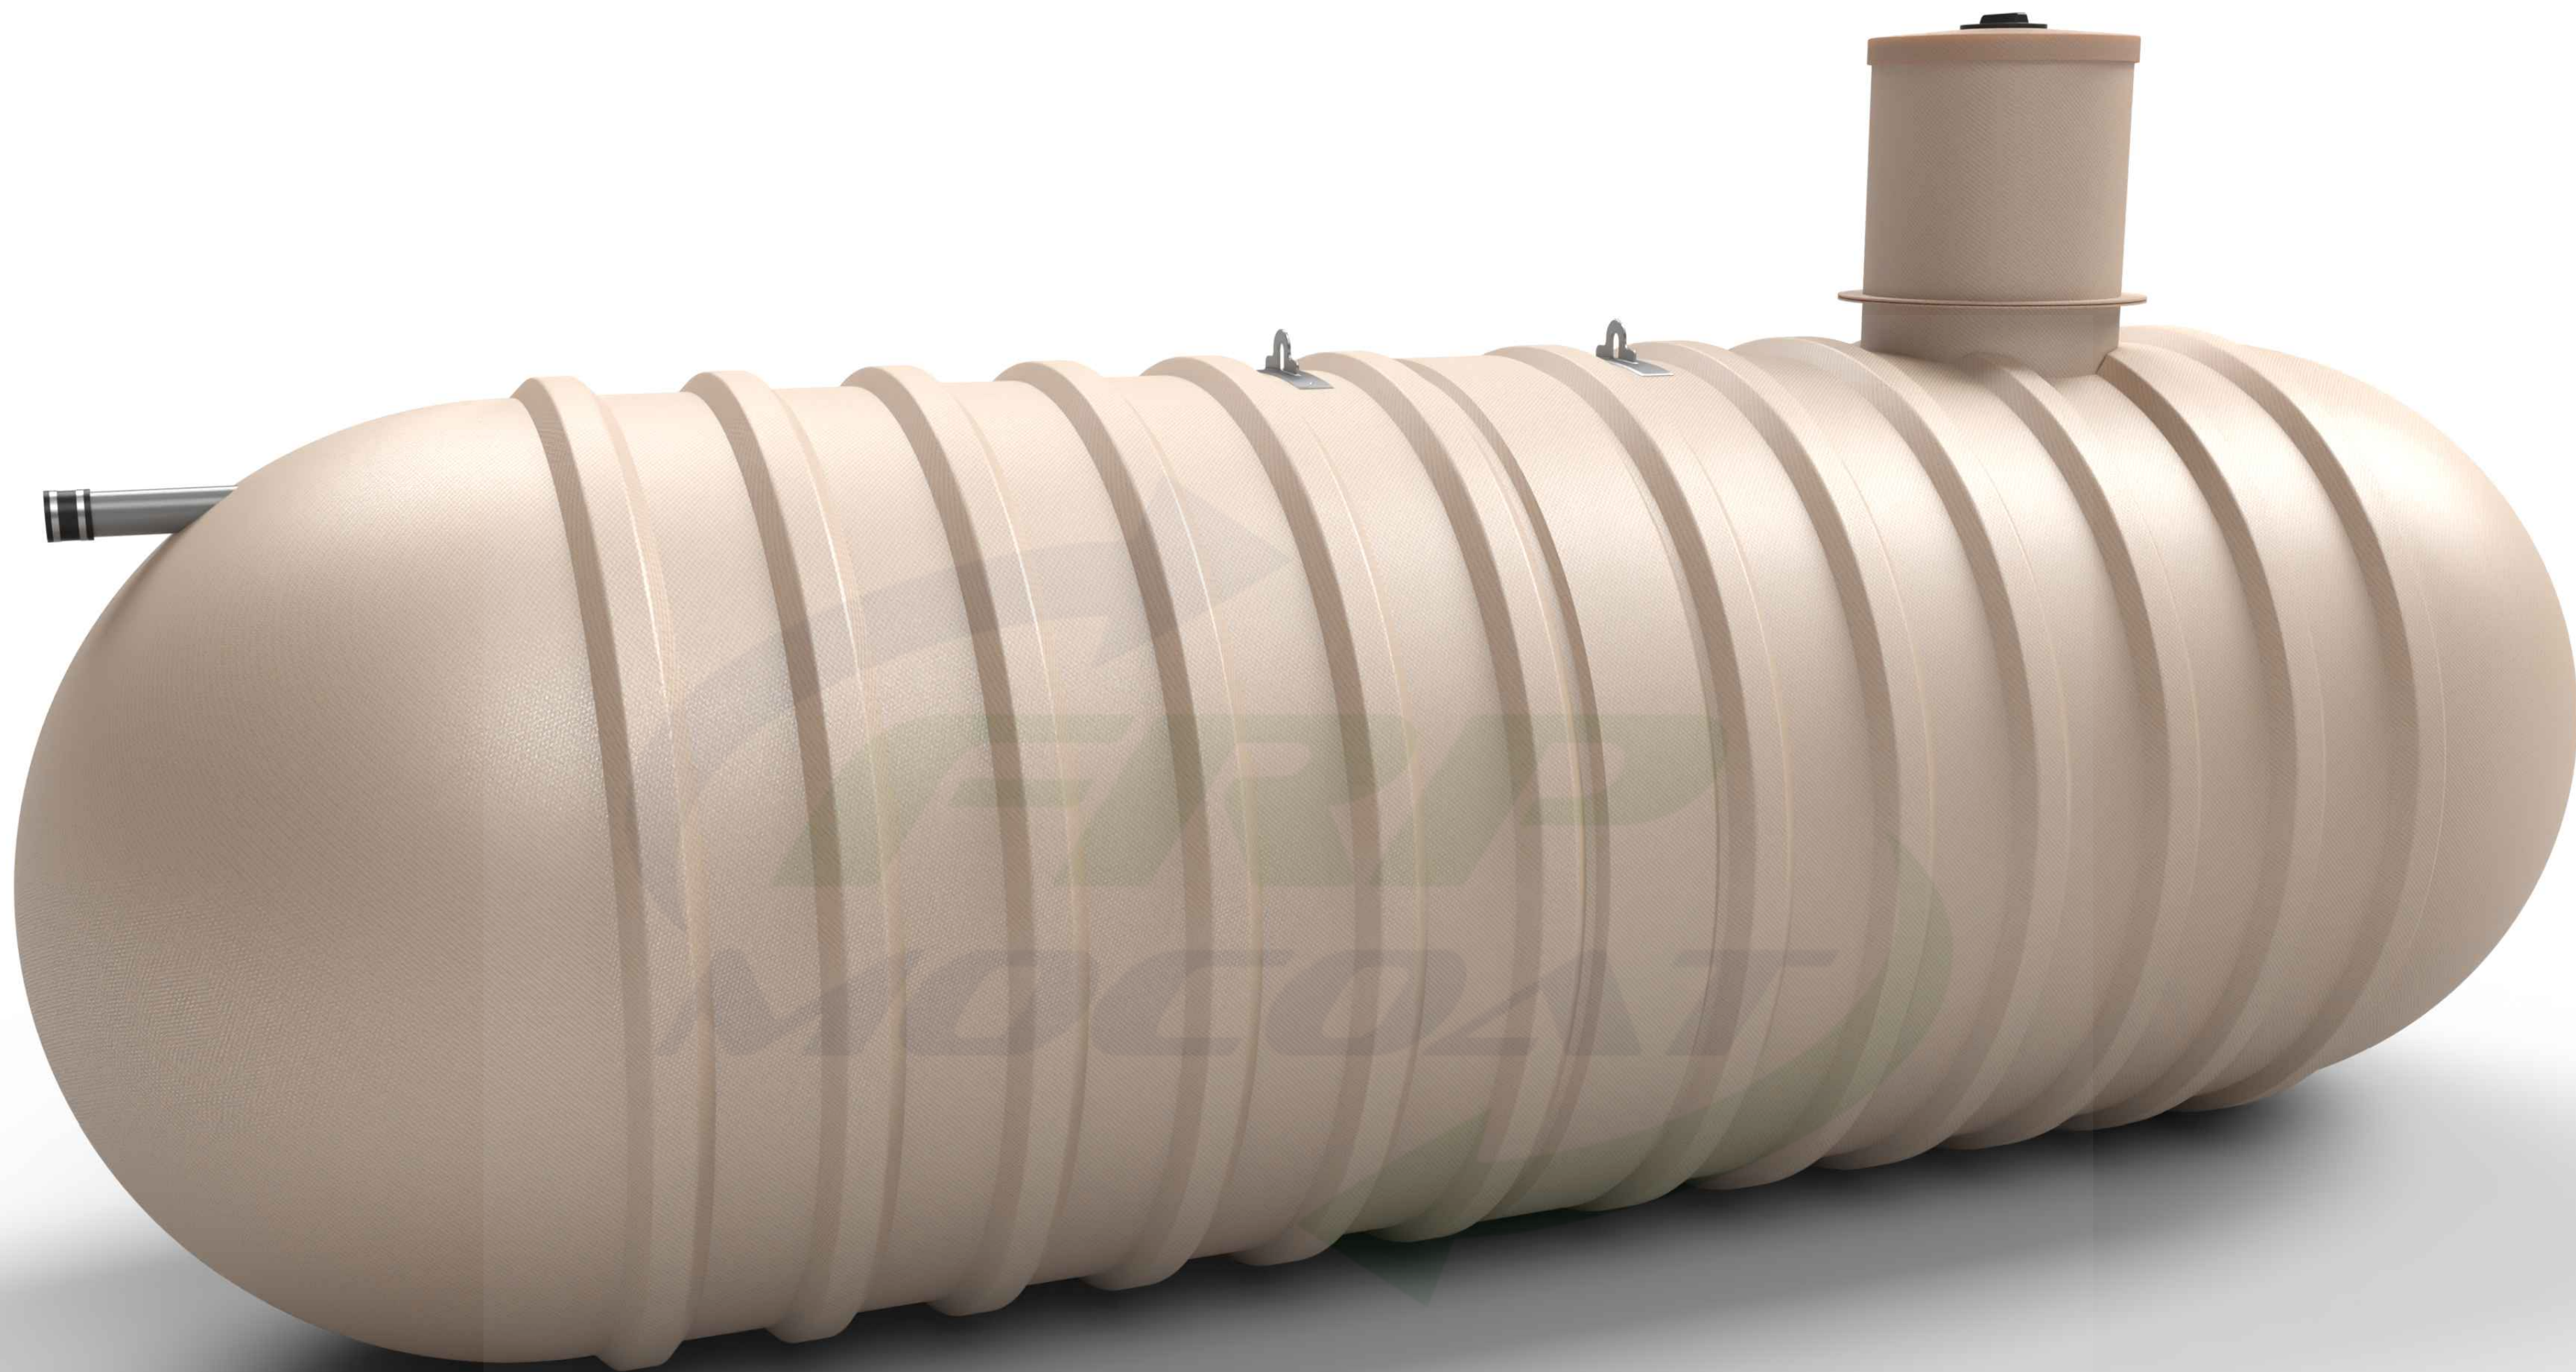

B7000S FIBERGLASS HOLDING TANK

